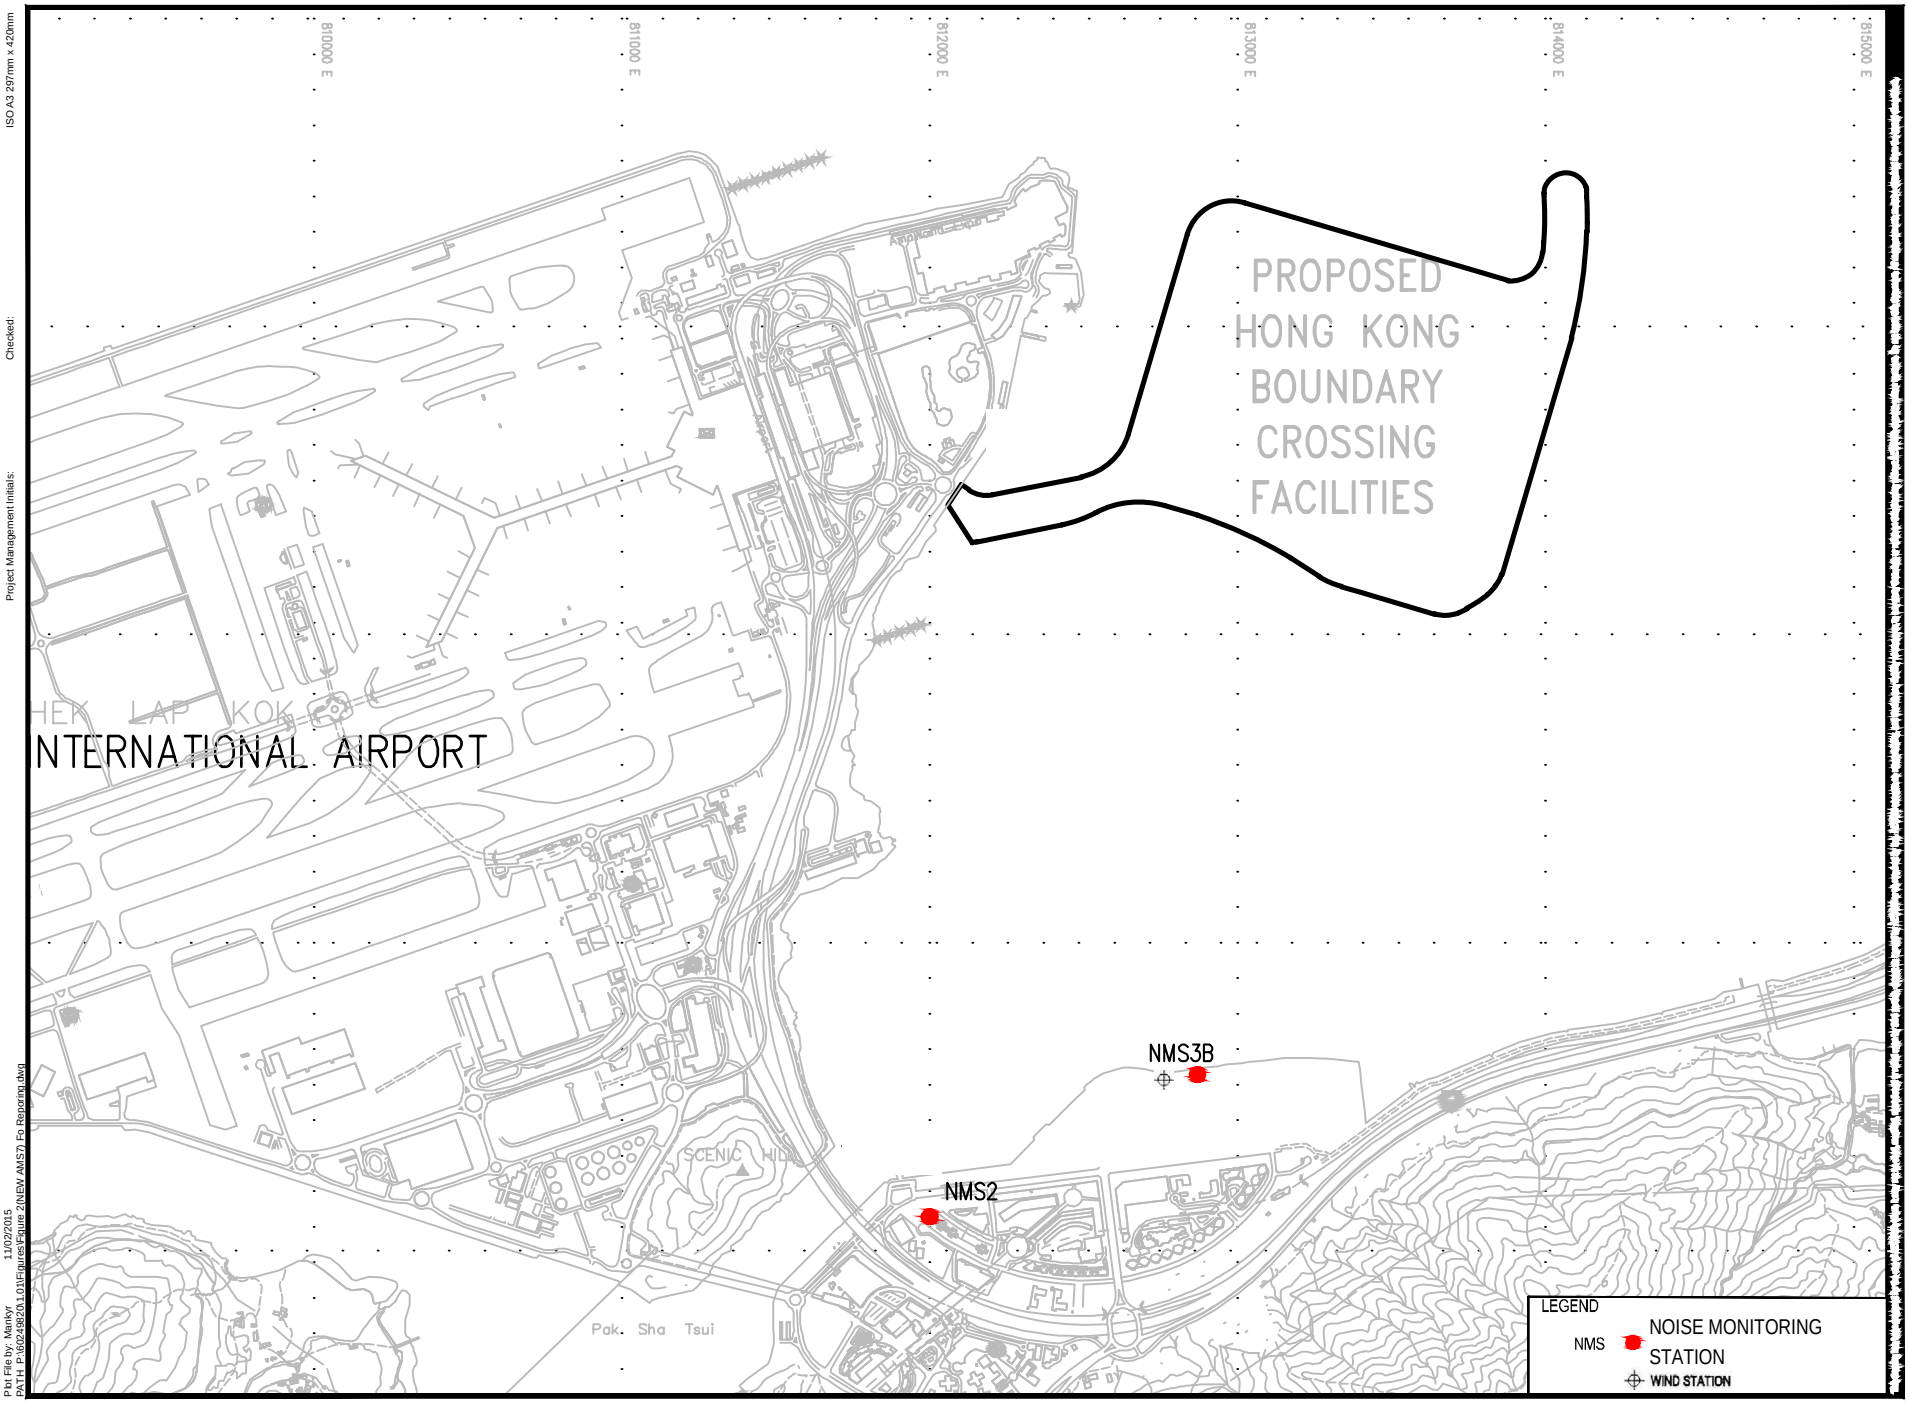

ISO A3 297mm x 420mm

Checked:

Project Management Initials:

Plot File by: Marklyn
PATH: P:\60249820\1.01\Figures\Figure 2\NEW AMS7) Fo Reporting.dwg
11/02/2015

AECOM

AIR QUALITY AND NOISE MONITORING STATIONS FOR HKBCF

HONG KONG - ZHUHAI - MACAO BRIDGE
HONG KONG BOUNDARY CROSSING FACILITIES
- RECLAMATION WORKS

Project No.: -