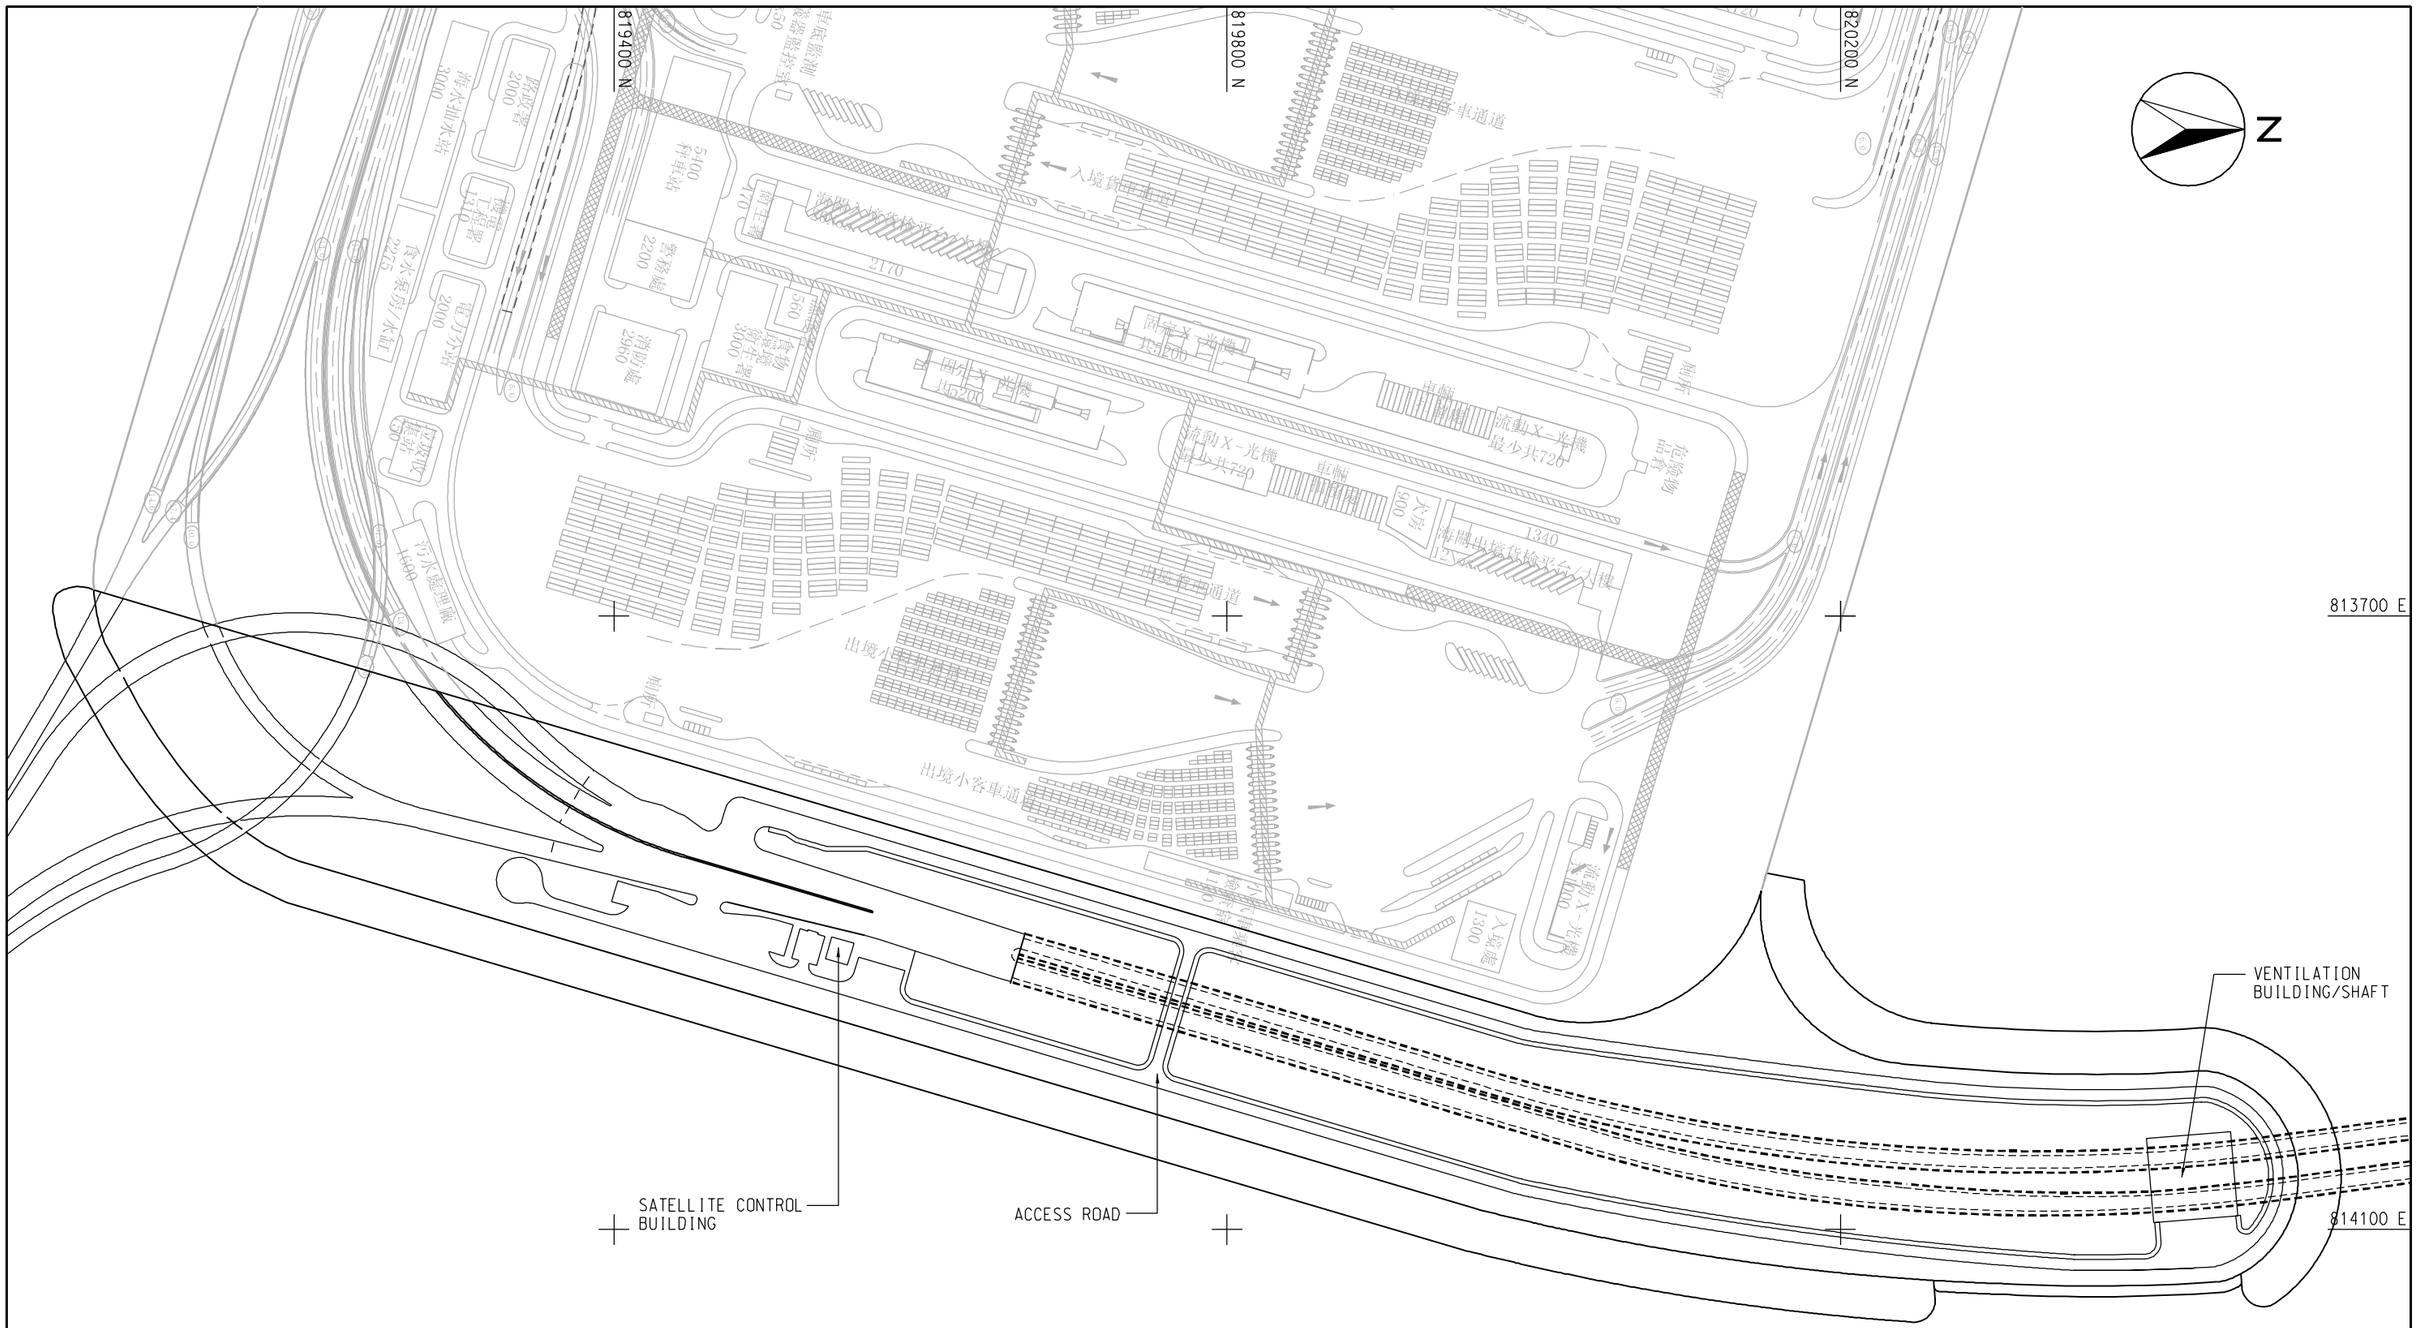

AECOM

AGREEMENT NO. CE 52/2007(HY)
TUEN MUN - CHEK LAP KOK LINK - INVESTIGATION

LAYOUT PLAN OF SOUTHERN LANDFALL

SCALE	A3 1:4000	DATE	JUL. 2009
CHECK	--	DRAWN	GXS
JOB No.	60044963	DRAWING No.	Fig 2.2b
		REV	A

Plotting By 2009-8-3
PLOT SCALE 1.4.00001

P:\PROJECTS\60044963\DRAWING\FIGURE\EIA REPORT\CH3\FIGURE 3-2b.dgn