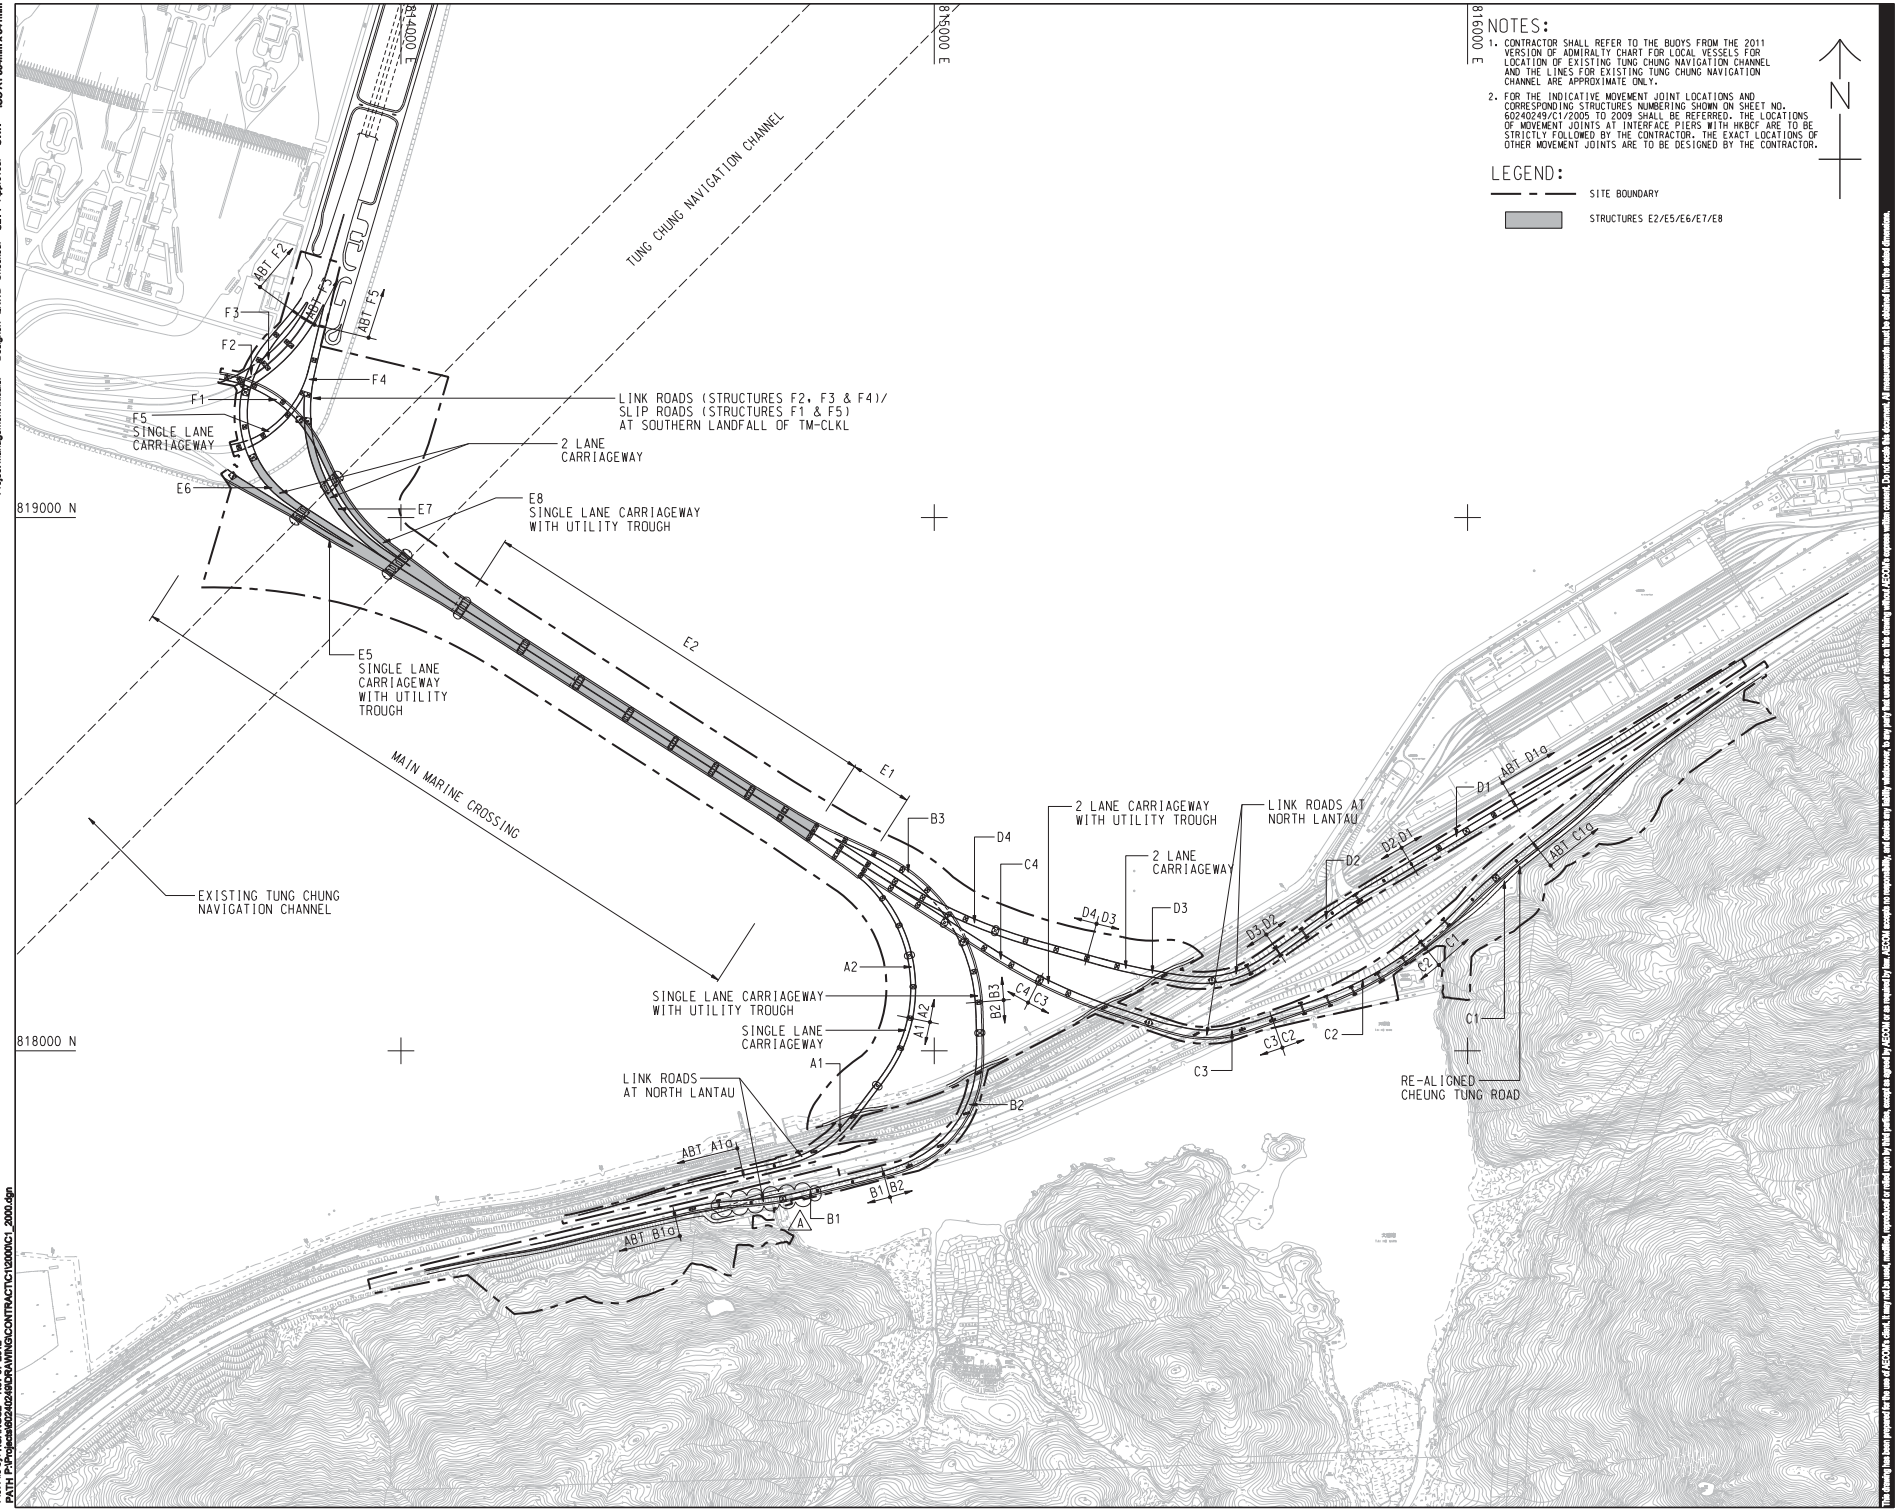


NOTES:

1. CONTRACTOR SHALL REFER TO THE BUOYS FROM THE 2011 VERSION OF ADMIRALTY CHART FOR LOCAL VESSELS FOR LOCATION OF EXISTING TUNG CHUNG NAVIGATION CHANNEL AND THE LINES FOR EXISTING TUNG CHUNG NAVIGATION CHANNEL ARE APPROXIMATE ONLY.
2. FOR THE INDICATIVE MOVEMENT JOINT LOCATIONS AND CORRESPONDING STRUCTURES NUMBERING SHOWN ON SHEET NO. 60240249/C1/2005 TO 2009 SHALL BE REFERRED. THE LOCATIONS OF MOVEMENT JOINTS AT INTERFACE PIERS WITH HKBCF ARE TO BE STRICTLY FOLLOWED BY THE CONTRACTOR. THE EXACT LOCATIONS OF OTHER MOVEMENT JOINTS ARE TO BE DESIGNED BY THE CONTRACTOR.

LEGEND:

SITE BOUNDARY

STRUCTURES E2/E5/E6/E7/E8

N

AECOM

PROJECT 項目

TUEN MUN - CHEK LAP KOK LINK

CONTRACT TITLE

TUEN MUN - CHEK LAP KOK LINK - SOUTHERN CONNECTION VIADUCT SECTION

CLIENT 業主

路政署 HIGHWAYS DEPARTMENT
港珠澳大橋香港工程管理處
Hong Kong - Zhuhai - Macao Bridge Hong Kong Project Management Office

CONSULTANT 工程顧問公司

AECOM Asia Company Ltd.
www.aecom.com

SUB-CONSULTANTS 分判工程顧問公司

# Figure 1.2a

ISSUE/REVISION 修訂

| I/R 修訂 | DATE 日期 | DESCRIPTION 內容摘要 | CHK. 檢核 |
|---|---|---|---|
| A | NOV. 12 | TENDER ADDENDUM NO. 1 | CWN |
| - | OCT. 12 | TENDER DRAWING | CWN |

STATUS 階段

SCALE 比例: A1 1 : 5000

DIMENSION UNIT 尺寸單位: METRES

KEY PLAN 索引圖

PROJECT NO. 項目編號: 60240249

CONTRACT NO. 合約編號: HY/2012/07

SHEET TITLE 圖紙名稱

SOUTHERN CONNECTION GENERAL LAYOUT PLAN

SHEET NUMBER 圖紙編號

60240249/C1/2000A

Project Management Initials: Designer: LKWB Checked: SLYY Approved: CWN ISO A1 594mm x 841mm

Plot File by: HUANGC2 Nov-07-2012
PATH P:\Projects\60240249\DRAWING\CONTRACT\C1\2000\C1_2000.dgn

This drawing has been prepared for the use of AECOM's client. It may not be used, reproduced or relied upon by third parties, except as agreed by AECOM or as required by law. AECOM accepts no responsibility, or liability whatsoever, to any party that uses or relies on this drawing without AECOM's express written consent. Do not scale this document. All measurements must be obtained from the stated dimensions.

DO NOT SCALE DRAWING. CHECK ALL DIMENSIONS ON SITE.

KEY PLAN

NOTES

1. THIS DRAWING SHALL BE READ IN CONJUNCTION WITH DRAWING NO. J3518/P/OAP/04/1000 AND OTHER RELEVANT DRAWINGS.

LEGEND

- SITE BOUNDARY
- GF1 FAULT

EXISTING G.I.STATIONS :

- BOREHOLE BY GIU DATA EXCLUDING VC
- BOREHOLE BY GCL CONTRACT HY/2012/04
- BOREHOLE BY GCL CONTRACT NL8/97
- BOREHOLE BY GCL CONTRACT HY/2009/23
- TRIAL PIT BY GCL CONTRACT HY/2012/04
- SLOPE STRIPPING BY GCL CONTRACT HY/2012/04

PROPOSED G.I.STATIONS :

- PBH01 PROPOSED BOREHOLE
- TP01 PROPOSED TRIAL PIT
- CH01 PROPOSED COREHOLE
- SS01 SS02 PROPOSED SLOPE STRIPPING

| Rev | Description | By | Date | Rev | Description | By | Date |
|---|---|---|---|---|---|---|---|
| A | SUBMISSION | RC | 07/13 | | | | |
| B | SUBMISSION | RC | 07/13 | | | | |
| C | SUBMISSION | RC | 09/13 | | | | |

Drawn: RL — Date: 07/13
Checked: DS — Approved: DOP
Scale: 1:1000 @ A1 / 1:2000 @ A3

Client: 路政署 HIGHWAYS DEPARTMENT, Hong Kong - Zhuhai - Macao Bridge Hong Kong Project Management Office

Supervising Officer: AECOM

Contractor: Gammon

Originator: ARUP

Project Title: Contract No. HY/2012/07
Tuen Mun - Chek Lap Kok Link
Southern Connection Viaduct Section

Drawing title: **Figure 1.2b**

Drawing no. J3518/P/OAP/04/01100 Rev. C

Printed by : 12/9/2013
File name : J3518/P/OAP/RECORD/20130912/Ground Investigation Plan/CAD/231498_P_OAP_04_01100.dgn

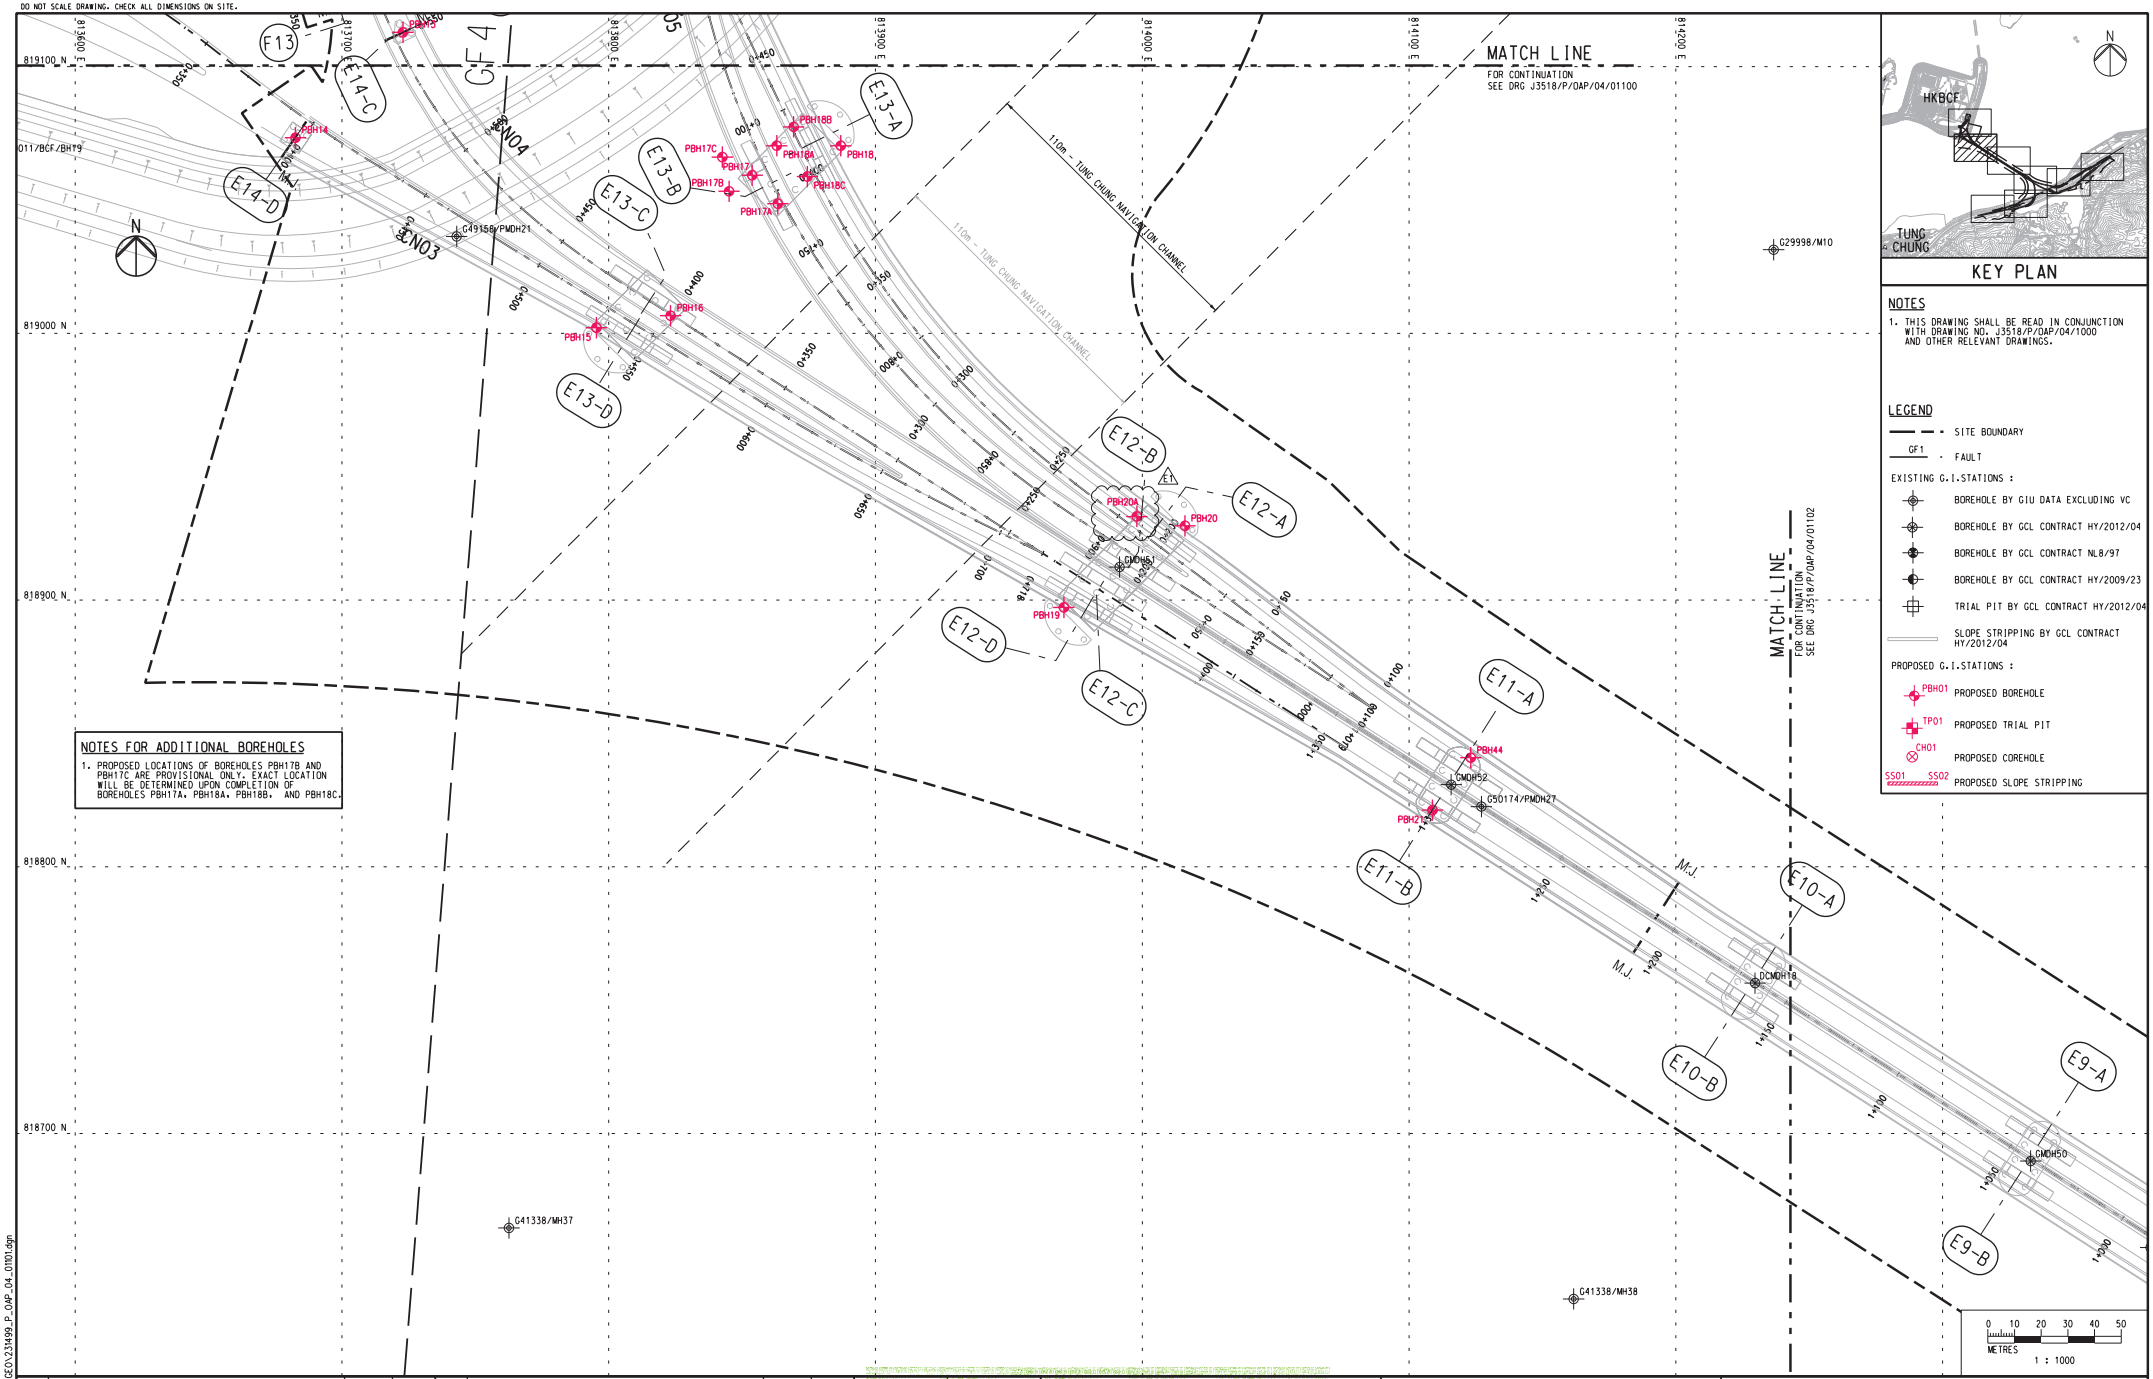


| Rev | Description | By | Date | Rev | Description | By | Date |
|---|---|---|---|---|---|---|---|
| A | SUBMISSION | RC | 07/13 | | | | |
| B | SUBMISSION | RC | 07/13 | | | | |
| C | SUBMISSION | RC | 09/13 | | | | |
| D | SUBMISSION | RC | 10/13 | | | | |
| E1 | FOR INTERNAL REVIEW | RC | 11/13 | | | | |

Drawn: RL — Date: 07/13
Checked: DS — Approved: DOP
Scale: 1:1000 @ A1 / 1:2000 @ A3

Client: 路政署 HIGHWAYS DEPARTMENT 香港項大橋香港工程管理處 Hong Kong - Zhuhai - Macao Bridge Hong Kong Project Management Office

Supervising Officer: AECOM

Contractor: Gammon

Originator: ARUP

Project Title: Contract No. HY/2012/07 Tuen Mun - Chek Lap Kok Link Southern Connection Viaduct Section

Drawing title: **Figure 1.2c**

Drawing no. J3518/P/OAP/04/01101 Rev. E1

Printed by : 05.11.13
Filename : J:\231499\ARUP\CED\231499_P_OAP_04_01101.dgn

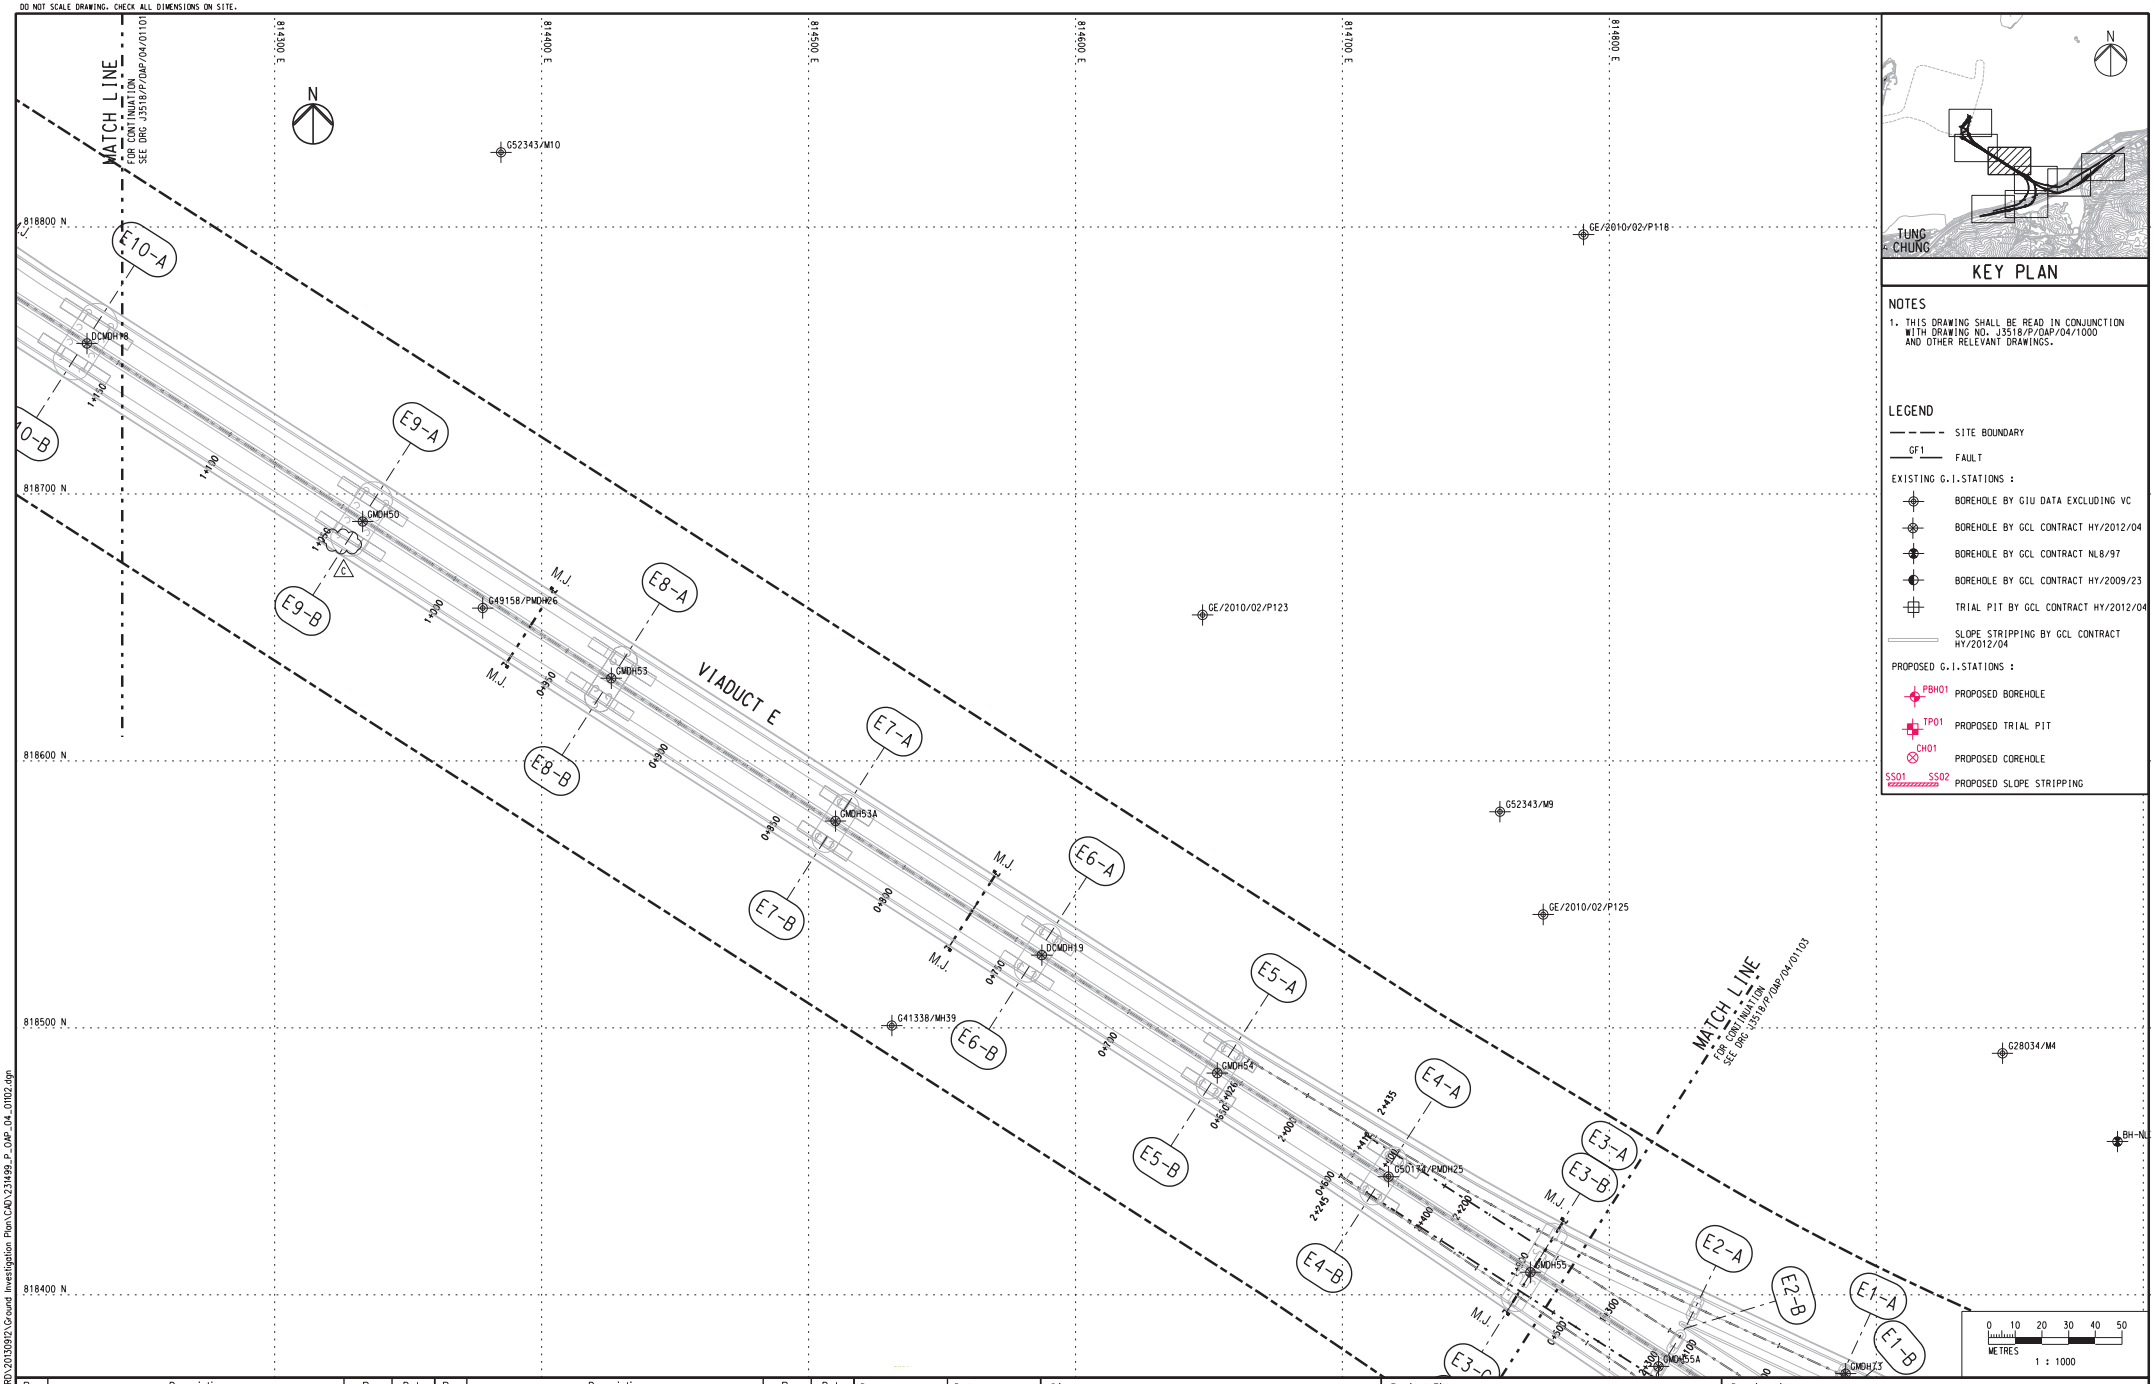


| Rev | Description | By | Date |
|---|---|---|---|
| A | SUBMISSION | RC | 07/13 |
| B | SUBMISSION | RC | 07/13 |
| C | SUBMISSION | RC | 09/13 |

Drawn: RL | Date: 07/13
Checked: DS | Approved: DOP
Scale: 1:1000 @ A1 / 1:2000 @ A3

Client: 路政署 HIGHWAYS DEPARTMENT 港珠澳大橋香港工程管理處 Hong Kong-Zhuhai-Macao Bridge Hong Kong Project Management Office

Project Title: Contract No. HY/2012/07
Tuen Mun - Chek Lap Kok Link
Southern Connection Viaduct Section

Supervising Officer: AECOM
Contractor: Gammon
Originator: ARUP

Drawing title: **Figure 1.2d**

Drawing no. J3518/P/OAP/04/01102 Rev. C

Printed by : 12/9/2013
File name : J3518/P/OAP/RECORD/20130912/Ground Investigation Plan/CAD/231499_P_OAP_04_0102.dgn

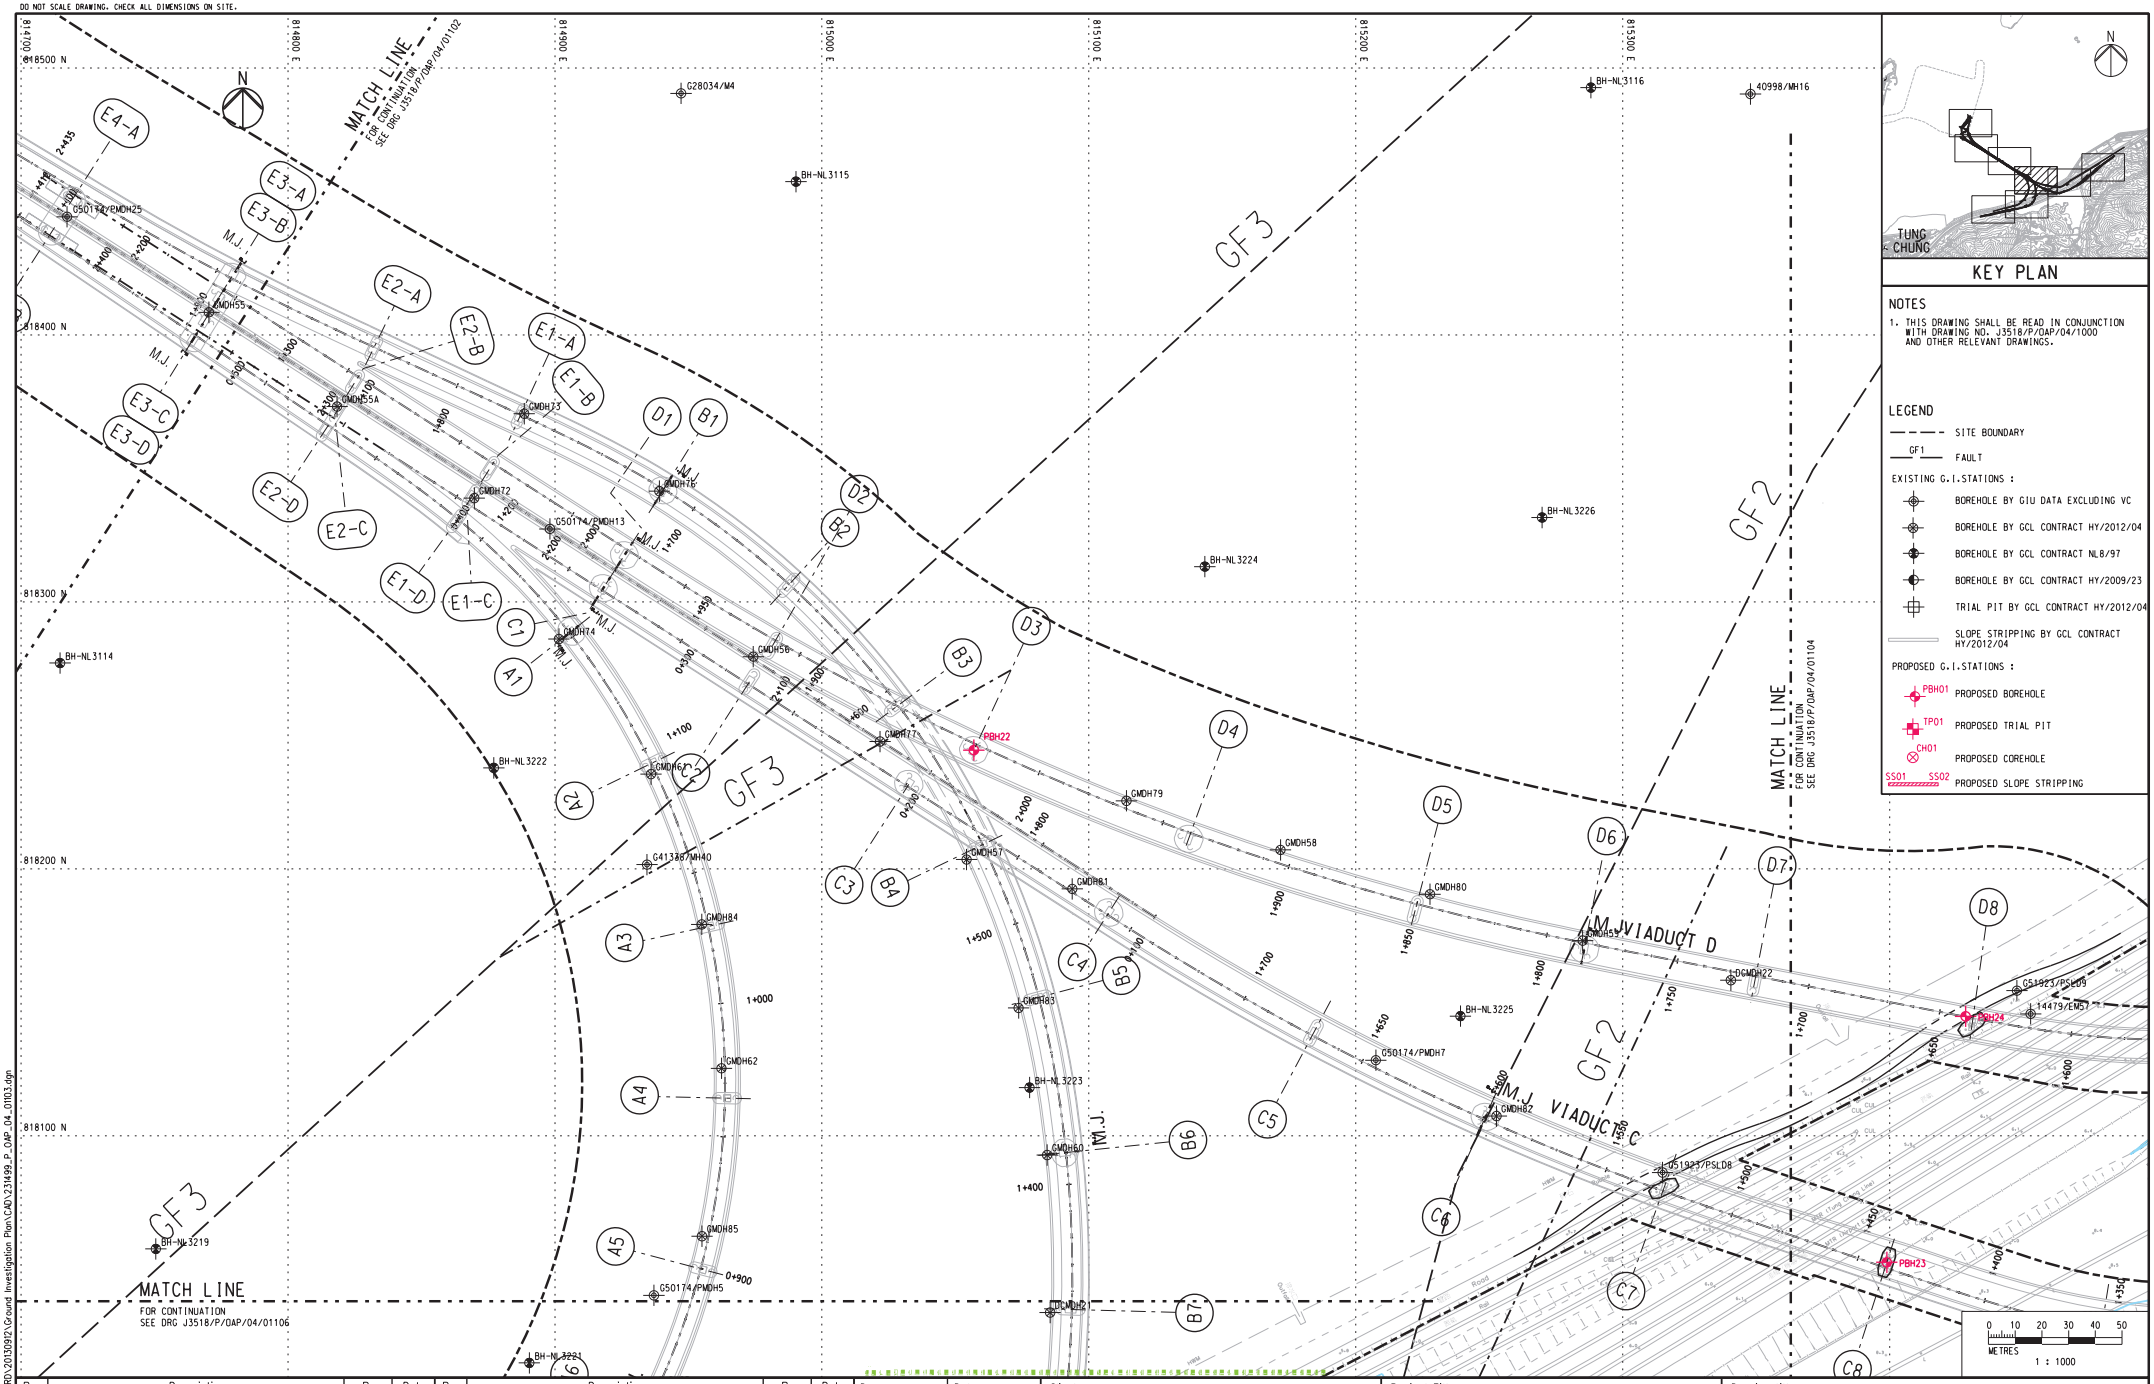


| Rev | Description | By | Date | Rev | Description | By | Date |
|---|---|---|---|---|---|---|---|
| A | SUBMISSION | RC | 07/13 | | | | |
| B | SUBMISSION | RC | 07/13 | | | | |
| C | SUBMISSION | RC | 09/13 | | | | |

Drawn: RL — Date: 07/13
Checked: DS — Approved: DOP
Scale: 1:1000 @ A1 / 1:2000 @ A3

Client: 路政署 HIGHWAYS DEPARTMENT 港珠澳大橋香港工程管理處 Hong Kong - Zhuhai - Macao Bridge Hong Kong Project Management Office

Project Title: Contract No. HY/2012/07 Tuen Mun - Chek Lap Kok Link Southern Connection Viaduct Section

Supervising Officer: AECOM

Contractor: Gammon

Originator: ARUP

Drawing title: **Figure 1.2e**

Drawing no. J3518/P/OAP/04/01103 Rev. C

Printed by : 13/9/2013
File name : J3518/P/OAP/04/01103.dgn

DO NOT SCALE DRAWING. CHECK ALL DIMENSIONS ON SITE.

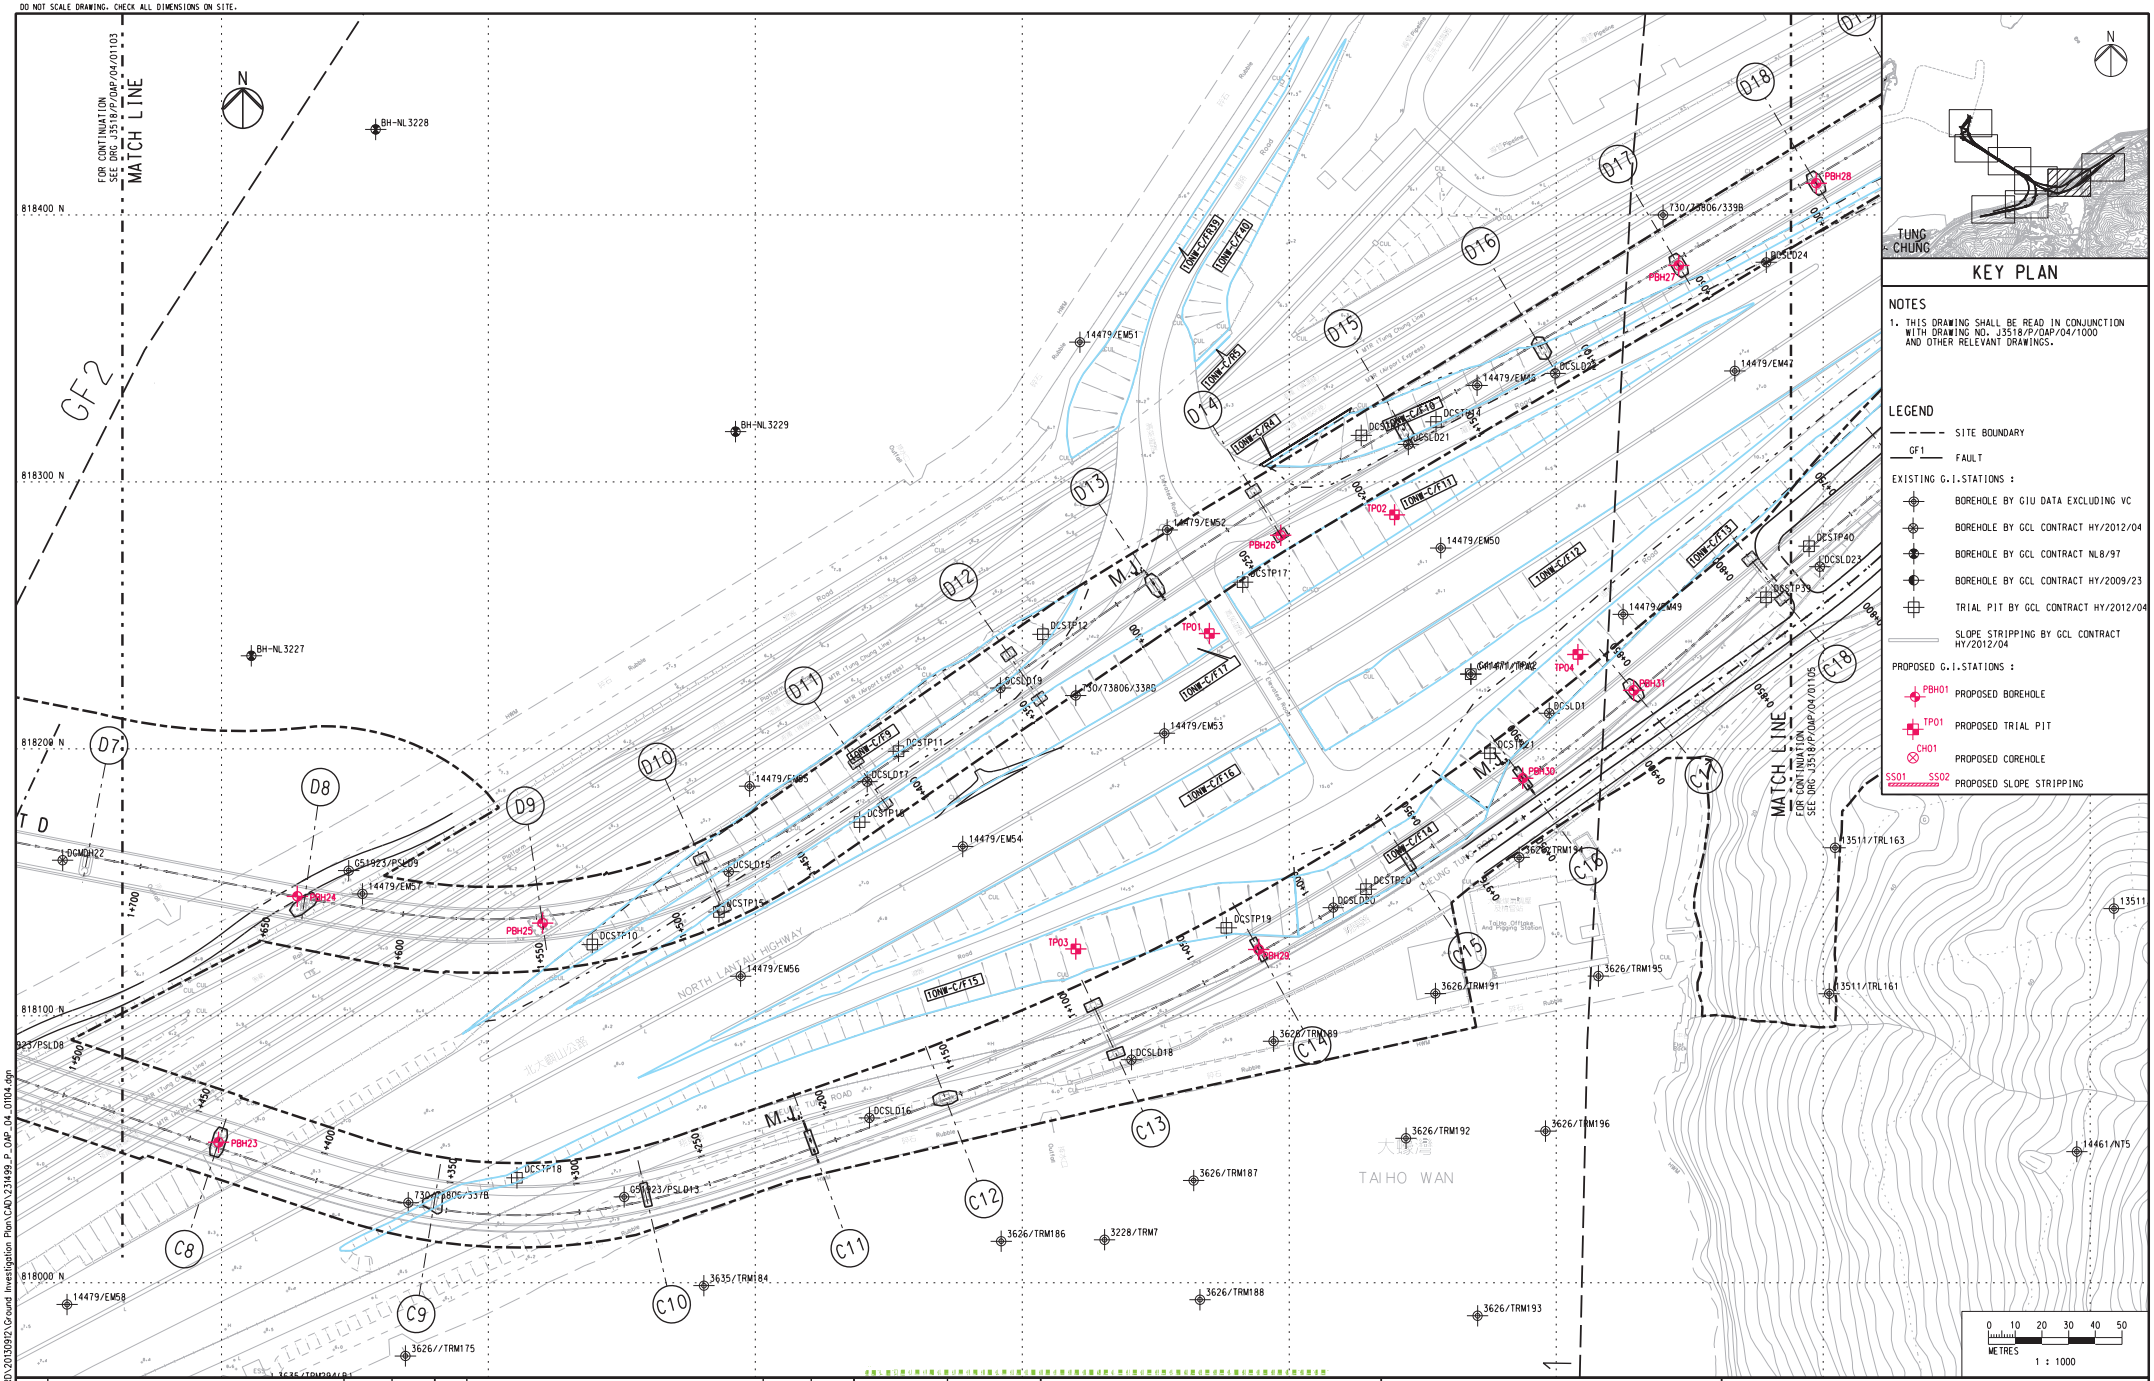


| Rev | Description | By | Date | Rev | Description | By | Date |
|---|---|---|---|---|---|---|---|
| A | SUBMISSION | RC | 07/13 | | | | |
| B | SUBMISSION | RC | 07/13 | | | | |
| C | SUBMISSION | RC | 09/13 | | | | |

| Drawn | Date |
|---|---|
| RL | 07/13 |
| Checked | Approved |
| DS | DOP |
| Scale | |
| 1:1000 @ A1 / 1:2000 @ A3 | |

Client: 路政署 HIGHWAYS DEPARTMENT 港珠澳大橋香港工程管理處 Hong Kong - Zhuhai - Macao Bridge Hong Kong Project Management Office

Project Title: Contract No. HY/2012/07 Tuen Mun - Chek Lap Kok Link Southern Connection Viaduct Section

Supervising Officer: AECOM

Contractor: Gammon

Originator: ARUP

Drawing title: **Figure 1.2f**

Drawing no. J3518/P/OAP/04/01104 Rev. C

Printed by : 12/9/2013
Filename : J:\231499\RECORD\20130912\Ground Investigation Plan\CAD\231499_P_OAP_04_01104.dgn

DO NOT SCALE DRAWING. CHECK ALL DIMENSIONS ON SITE.

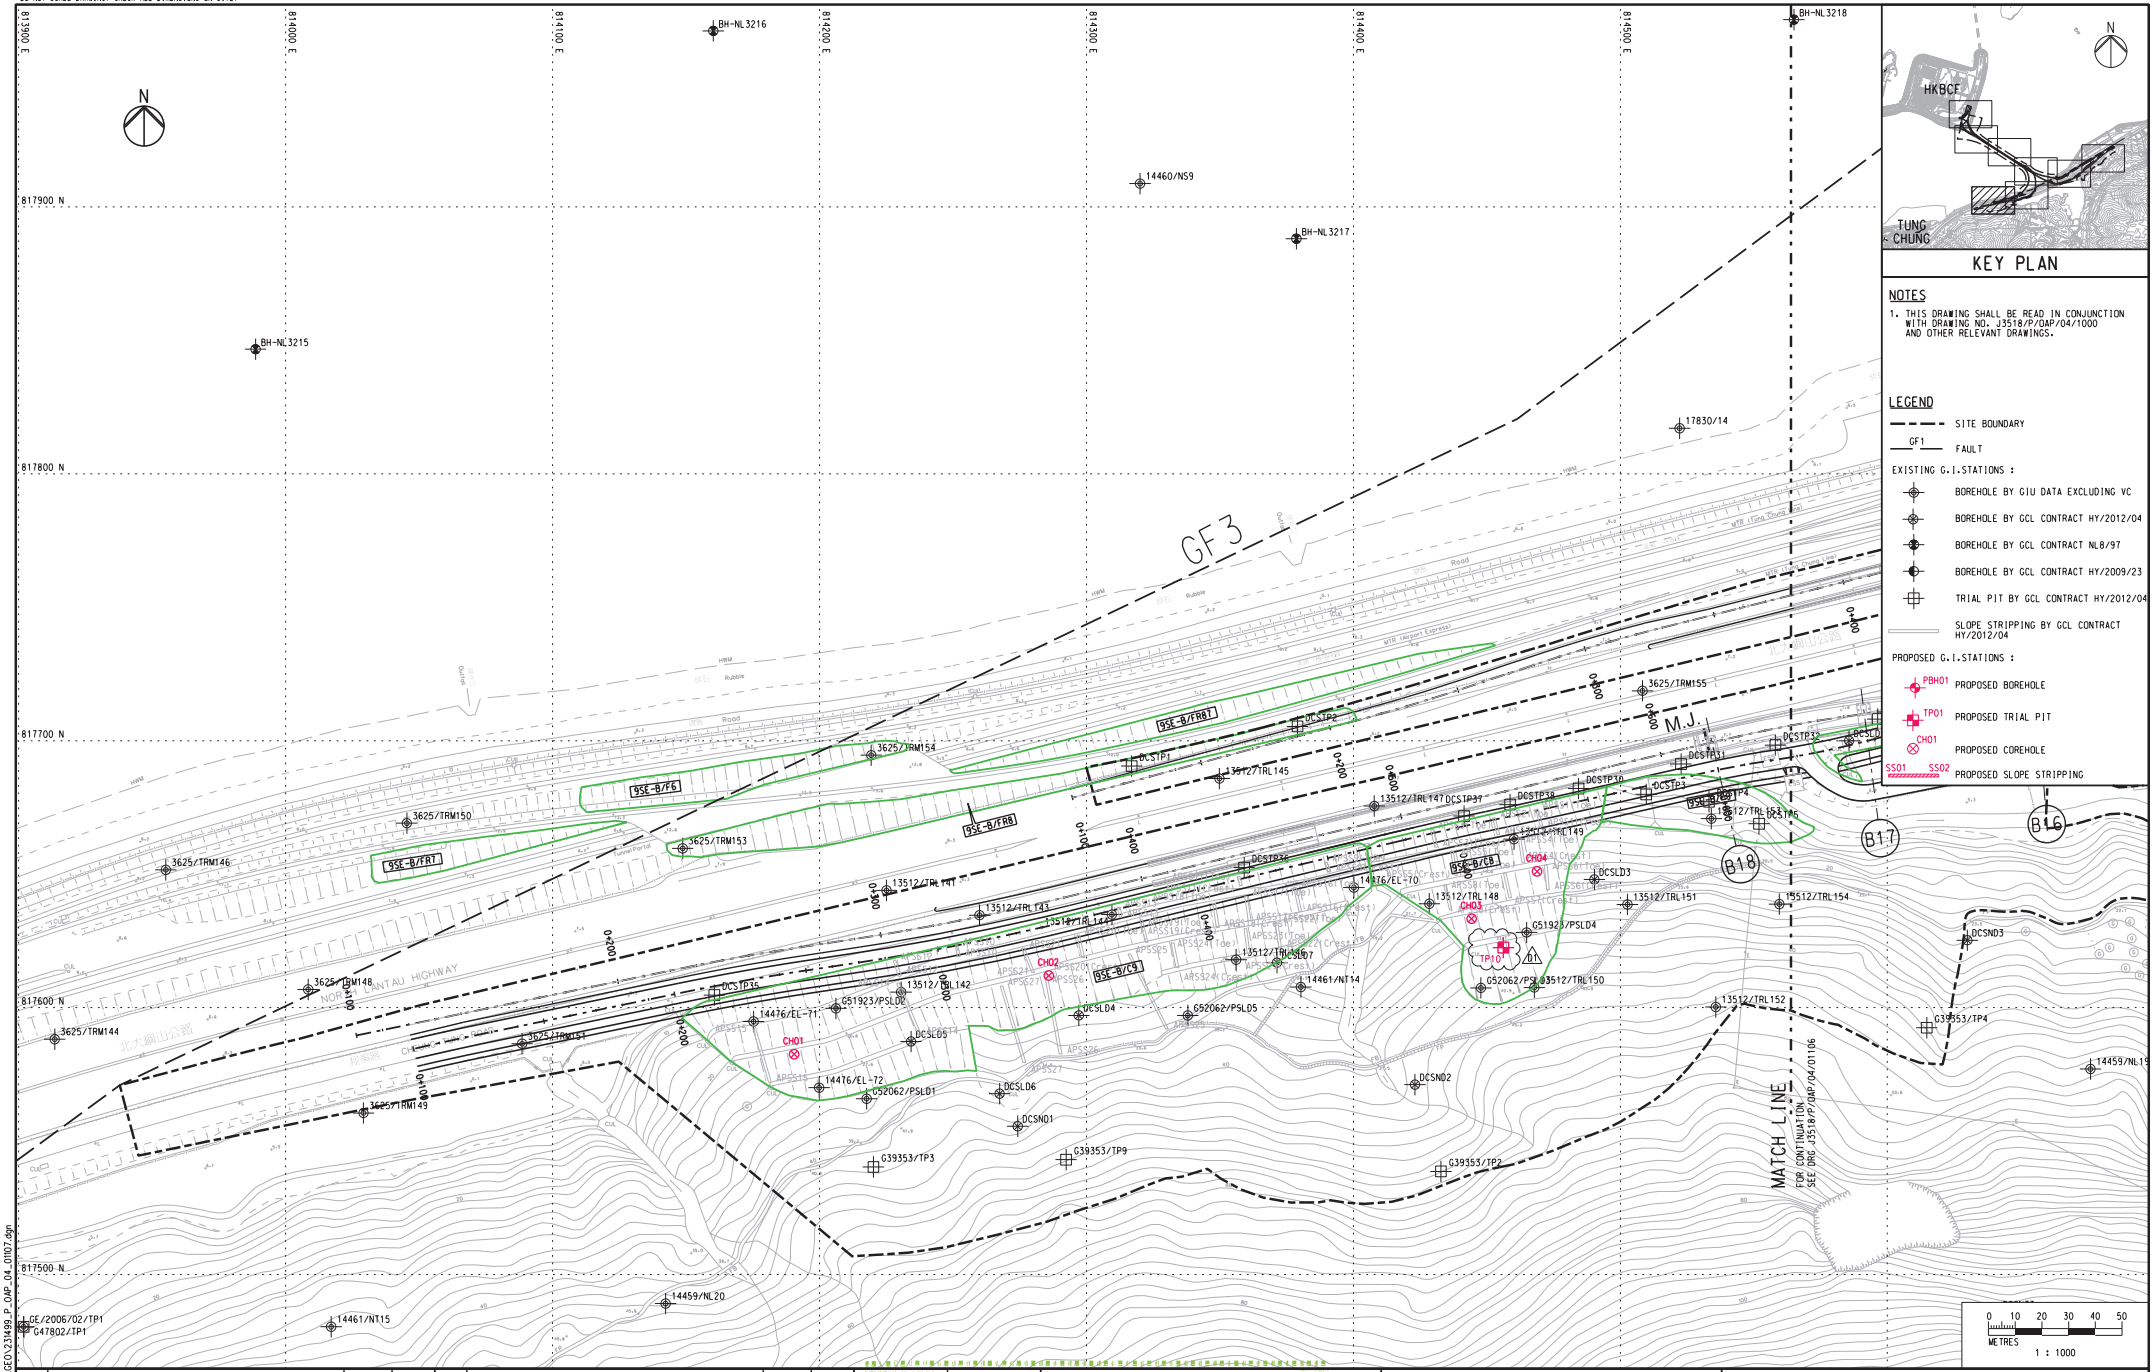





KEY PLAN

NOTES

1. THIS DRAWING SHALL BE READ IN CONJUNCTION WITH DRAWING NO. J3518/P/OAP/04/1000 AND OTHER RELEVANT DRAWINGS.

LEGEND

- SITE BOUNDARY
- GF1 FAULT

EXISTING G.I.STATIONS :

- BOREHOLE BY GIU DATA EXCLUDING VC
- BOREHOLE BY GCL CONTRACT HY/2012/04
- BOREHOLE BY GCL CONTRACT NL8/97
- BOREHOLE BY GCL CONTRACT HY/2009/23
- TRIAL PIT BY GCL CONTRACT HY/2012/04
- SLOPE STRIPPING BY GCL CONTRACT HY/2012/04

PROPOSED G.I.STATIONS :

- PBH01 PROPOSED BOREHOLE
- TP01 PROPOSED TRIAL PIT
- CH01 PROPOSED COREHOLE
- SS01 SS02 PROPOSED SLOPE STRIPPING

0 10 20 30 40 50 METRES

1 : 1000

| Rev | Description | By | Date | Rev | Description | By | Date |
|---|---|---|---|---|---|---|---|
| A | SUBMISSION | RC | 07/13 | | | | |
| B | SUBMISSION | RC | 07/13 | | | | |
| C | SUBMISSION | RC | 09/13 | | | | |
| D1 | FOR INTERNAL REVIEW | RC | 11/13 | | | | |

Drawn: RL — Date: 07/13

Checked: DS — Approved: DOP

Scale: 1:1000 @ A1 / 1:2000 @ A3

Client: 路政署 HIGHWAYS DEPARTMENT 港珠澳大橋香港工程管理處 Hong Kong - Zhuhai - Macao Bridge Hong Kong Project Management Office

Project Title: Contract No. HY/2012/07 Tuen Mun - Chek Lap Kok Link Southern Connection Viaduct Section

Supervising Officer: AECOM

Contractor: Gammon

Originator: ARUP

Drawing title: **Figure 1.2g**

Drawing no. J3518/P/OAP/04/01107 Rev. D1

Printed by : 07/11/2013
File name : J3518/P/OAP/ARUP/GEO/231499_P_OAP_04_01107.dgn

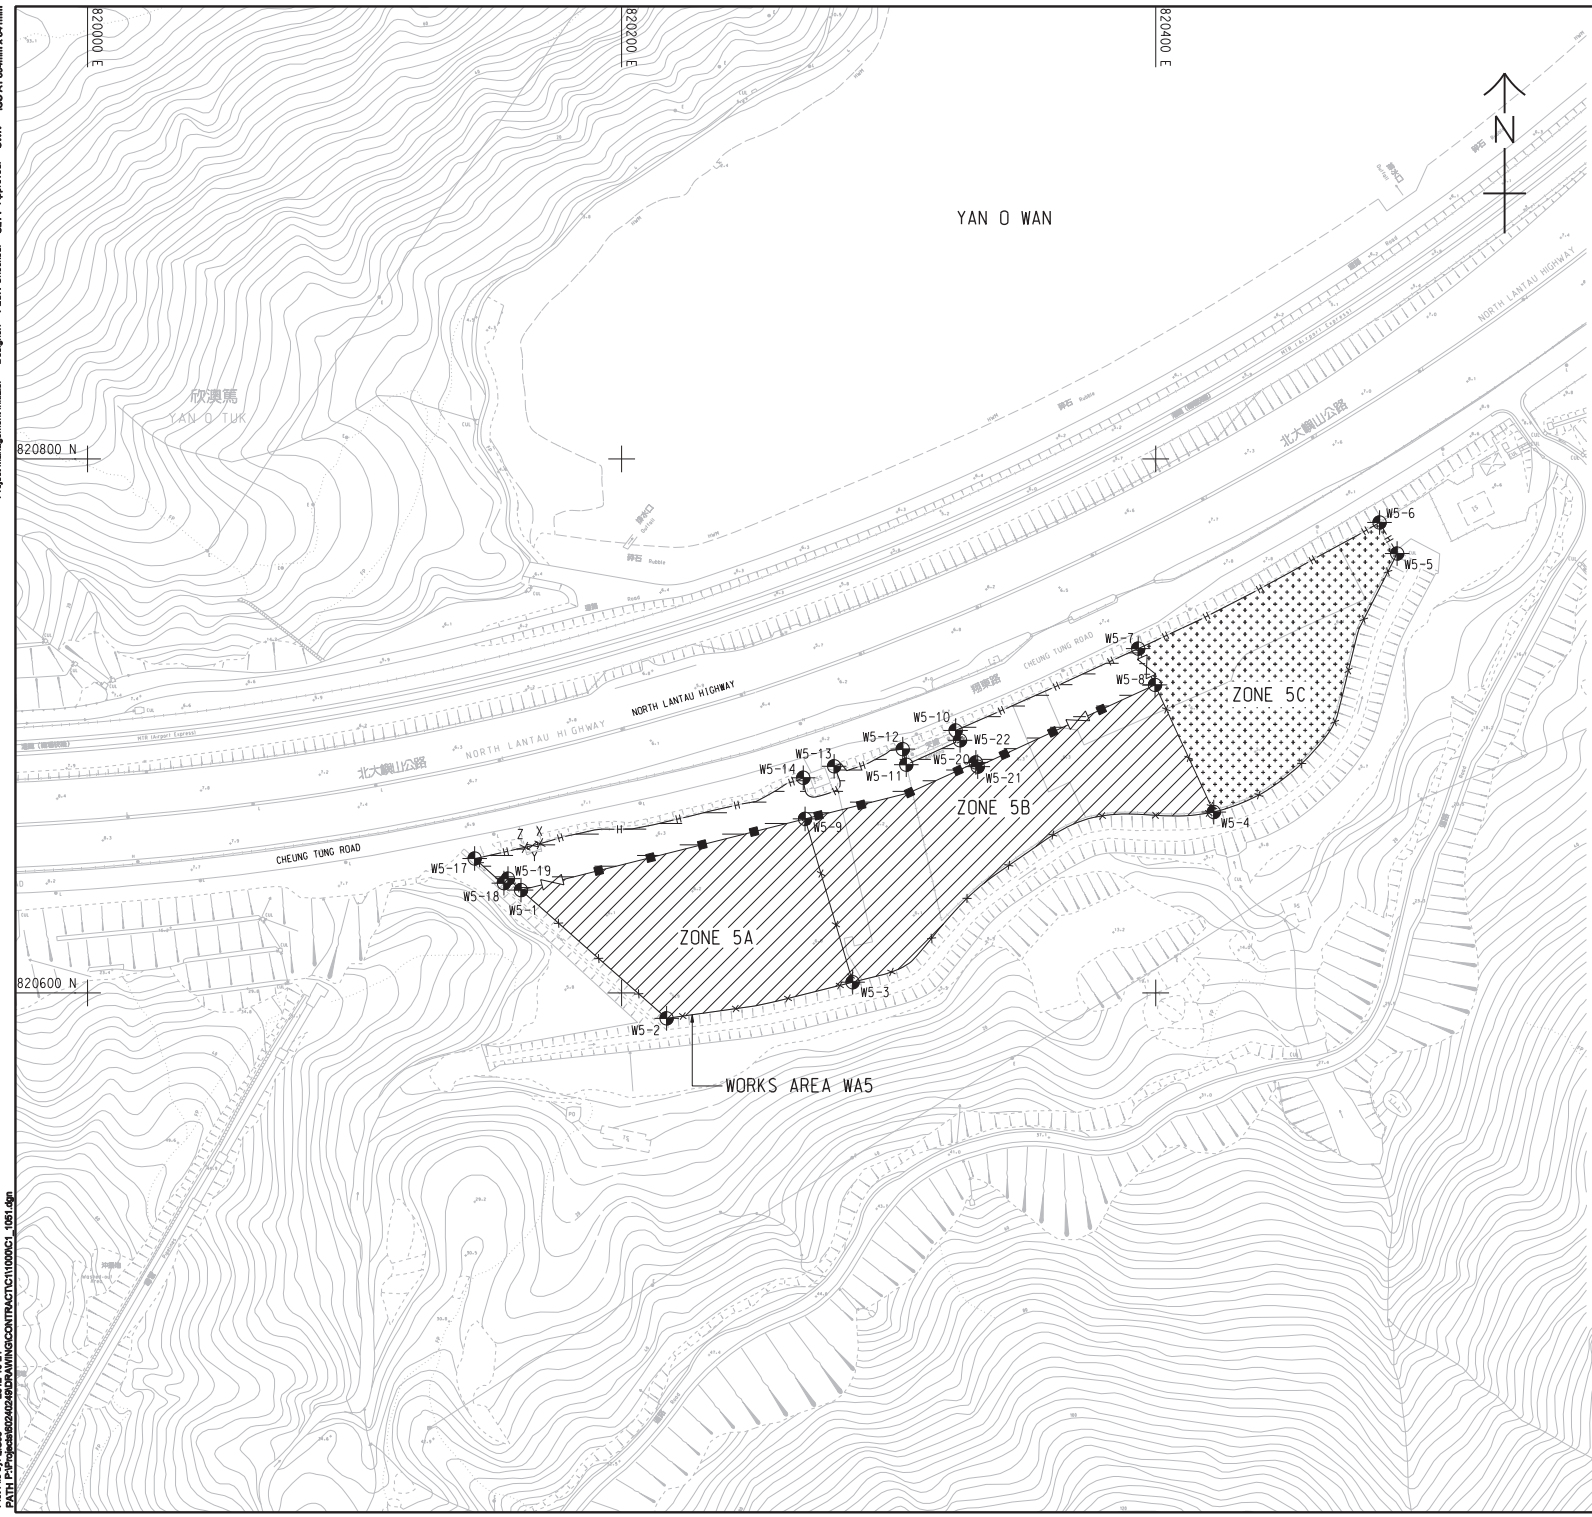


NOTES:

1. THIS DRAWING SHALL BE READ IN CONJUNCTION WITH THE WORKS AREA KEY PLAN IN SHEET NO. 60240249/C1/1000.
2. THE SETTING OUT INFORMATION AND WORKS AREA CONDITIONS SHOWN IN THIS DRAWING ARE FOR REFERENCE ONLY. THE WORKS AREA BOUNDARY SHALL BE IN ACCORDANCE WITH THE ENGINEERING CONDITIONS FOR TEMPORARY GOVERNMENT LAND ALLOCATION NO. TIS 619. IN CASE OF DISCREPANCY BETWEEN THE BOUNDARY SHOWN ON THIS DRAWING AND THE BOUNDARY INDICATED ON THE ENGINEERING CONDITIONS, THE LATTER SHALL PREVAIL.
3. DEMARCATION OF THE WORKS AREA SHALL BE DETERMINED ON SITE.
4. REFER TO HIGHWAYS DEPARTMENT STANDARD DRAWING NOS. H6110 AND H6111 FOR DETAILS OF HOARDING.
5. REFER TO HIGHWAYS DEPARTMENT STANDARD DRAWING NOS. H6121 AND H6122 FOR DETAILS OF CHAIN LINK FENCE.
6. REFER TO HIGHWAYS DEPARTMENT STANDARD DRAWING NO. H6121 FOR DETAILS OF GATE.
7. CHAIN LINK FENCE SHALL BE ERECTED ALONG THE WORKS AREA BOUNDARY. THE ALIGNMENT AND EXTENT OF CHAIN LINK FENCE SHOWN ARE INDICATIVE ONLY AND SHALL BE CONFIRMED BY THE SUPERVISING OFFICER.
8. THE LOCATION AND WIDTH OF GATE SHOWN ARE INDICATIVE ONLY AND SHALL BE CONFIRMED BY THE SUPERVISING OFFICER.
9. NO STRUCTURES SHALL BE ERECTED OTHER THAN SUCH STRUCTURES NOT EXCEEDING TWO STOREYS IN HEIGHT, WHICH ARE APPROVED BY THE DISTRICT LANDS OFFICER AS BEING APPROPRIATE FOR THE USE OF THE SITE AS A WORKS AREA.
10. THE TENTATIVE OCCUPATION PERIOD SHALL BE REFERRED TO EMPLOYER'S REQUIREMENTS PART 2 AND PART 14 SECTION 1 CLAUSE 1.45A.
11. THE WORKS AREAS SHOWN ON THIS DRAWING ARE TO BE SHARE-USED AMONG THE CONTRACTS OF TM-CLKL RELATED CONTRACTS. THE AREAS HATCHED WITH ▨ ARE TENTATIVELY ALLOCATED FOR THE USE BY THIS CONTRACT.
12. THE COMMON AREA SHALL BE CONCRETE PAVED BY THE CONTRACTOR.

LEGEND:

- WORKS AREA UNDER THIS CONTRACT
- COMMON AREA (MAINTAINED UNDER THIS CONTRACT) TO BE SHARE-USED WITH OTHER CONTRACTS
- WORKS AREA FOR THIS CONTRACT TO BE EARLY HANDED OVER BY THE CONTRACTOR.
- H — HOARDING AND GATE (TO BE ERECTED AND MAINTAINED UNDER THIS CONTRACT)
- CHAIN LINK FENCE AND GATE (TO BE ERECTED AND MAINTAINED BY OTHERS)
- CHAIN LINK FENCE AND GATE (TO BE ERECTED AND MAINTAINED UNDER THIS CONTRACT)

## SETTING OUT COORDINATES OF WORKS AREA WA5

| POINT | COORDINATES | |
|---|---|---|
| | EASTING | NORTHING |
| W5-1 | 820162.308 | 820638.492 |
| W5-2 | 820216.839 | 820590.455 |
| W5-3 | 820286.496 | 820603.985 |
| W5-4 | 820421.757 | 820667.742 |
| W5-5 | 820490.425 | 820764.554 |
| W5-6 | 820483.839 | 820776.180 |
| W5-7 | 820393.451 | 820728.958 |
| W5-8 | 820399.746 | 820715.343 |
| W5-9 | 820268.674 | 820665.173 |
| W5-10 | 820325.075 | 820698.276 |
| W5-11 | 820306.587 | 820685.458 |
| W5-12 | 820305.269 | 820691.287 |
| W5-13 | 820279.580 | 820684.863 |
| W5-14 | 820268.027 | 820680.572 |
| X | 820169.407 | 820655.859 |
| Y | 820166.601 | 820655.172 |
| Z | 820163.794 | 820654.484 |
| W5-17 | 820144.957 | 820650.334 |
| W5-18 | 820155.899 | 820641.093 |
| W5-19 | 820157.432 | 820642.788 |
| W5-20 | 820332.642 | 820686.314 |
| W5-21 | 820333.350 | 820684.738 |
| W5-22 | 820326.723 | 820694.608 |

AECOM

PROJECT
TUEN MUN - CHEK LAP KOK LINK

CONTRACT TITLE
TUEN MUN - CHEK LAP KOK LINK - SOUTHERN CONNECTION VIADUCT SECTION

CLIENT
路政署 HIGHWAYS DEPARTMENT
港珠澳大橋香港工程管理處 Hong Kong - Zhuhai - Macao Bridge Hong Kong Project Management Office

CONSULTANT
AECOM Asia Company Ltd.
www.aecom.com

SUB-CONSULTANTS

ISSUE/REVISION

| VR | DATE | DESCRIPTION | CHK. |
|---|---|---|---|
| - | OCT. 12 | TENDER DRAWING | CWN |

STATUS

SCALE: A1 1 : 1000
DIMENSION UNIT: METRES

KEY PLAN

# Figure 1.2h

PROJECT NO.: 60240249
CONTRACT NO.: HY/2012/07

SHEET TITLE
WORKS AREA AND HOARDING PLAN

SHEET 1 OF 2

SHEET NUMBER
60240249/C1/1051

Project Management Initials: Designer: PLCK Checked: SLYY Approved: CWN ISO A1 594mm x 841mm

Plot File by: LIUJ3 2012-10-24
PATH: P:\Projects\60240249\DRAWING\CONTRACT\C1\1000\C1_1051.dgn

This drawing has been prepared for the use of AECOM's client. It may not be used, modified, reproduced or parted with to any third parties, except as agreed by AECOM or as required by law. AECOM accepts no responsibility and disclaims any liability whatsoever, to any party for the use or misuse of this drawing without AECOM's express written consent. Do not scale this document. All measurements must be checked from the stated dimensions.

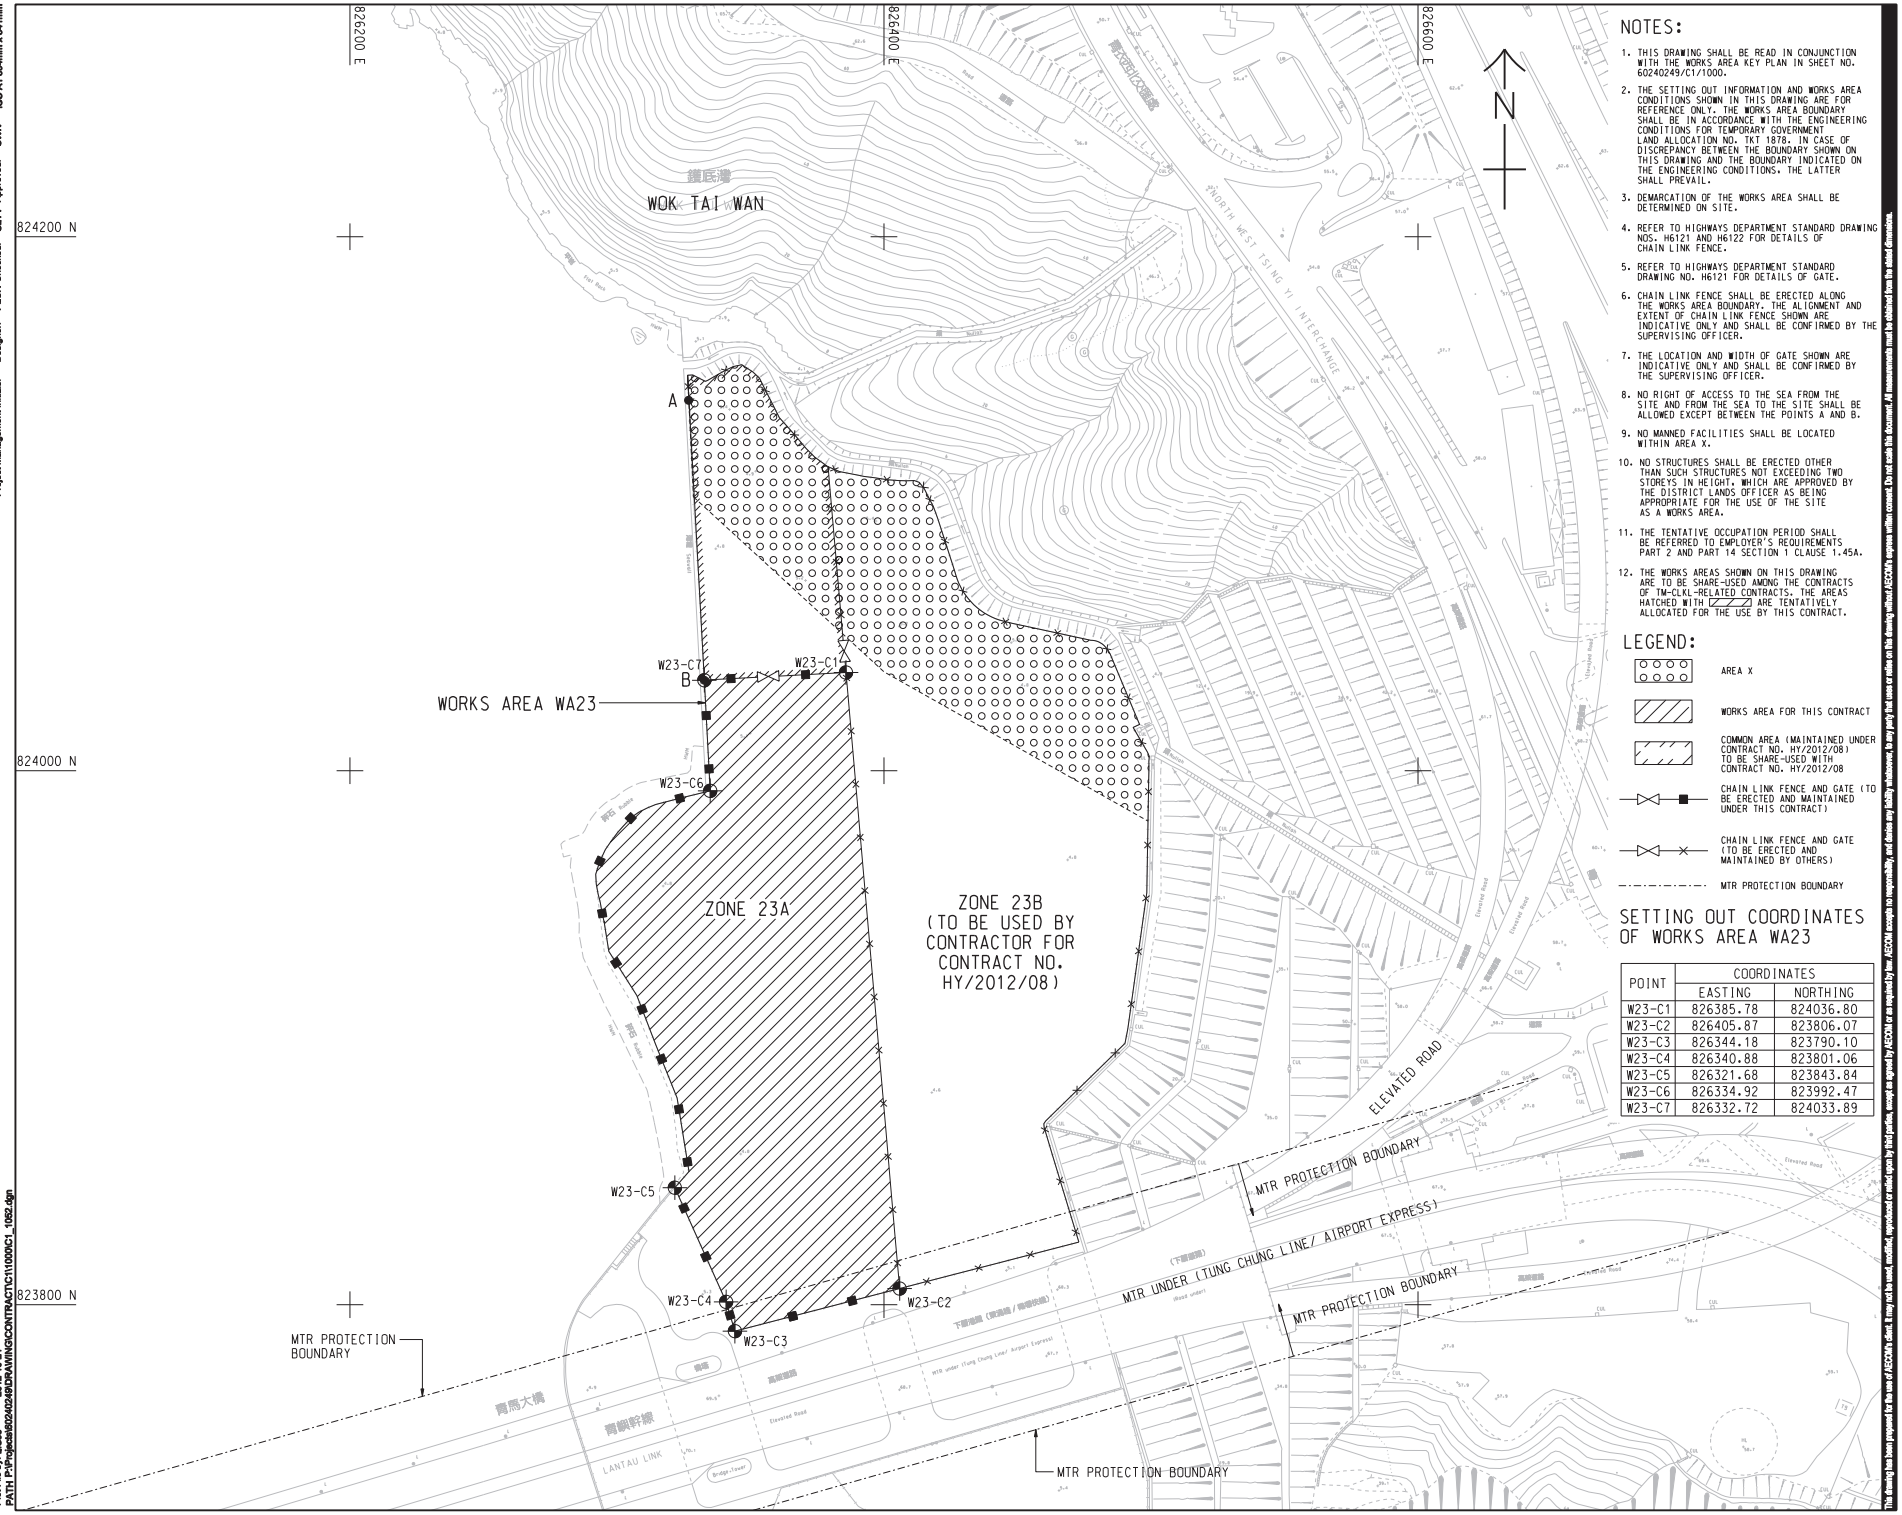


NOTES:

1. THIS DRAWING SHALL BE READ IN CONJUNCTION WITH THE WORKS AREA KEY PLAN IN SHEET NO. 60240249/C1/1000.
2. THE SETTING OUT INFORMATION AND WORKS AREA CONDITIONS SHOWN IN THIS DRAWING ARE FOR REFERENCE ONLY. THE WORKS AREA BOUNDARY SHALL BE IN ACCORDANCE WITH THE ENGINEERING CONDITIONS FOR TEMPORARY GOVERNMENT LAND ALLOCATION NO. TKT 1878. IN CASE OF DISCREPANCY BETWEEN THE BOUNDARY SHOWN ON THIS DRAWING AND THE BOUNDARY INDICATED ON THE ENGINEERING CONDITIONS, THE LATTER SHALL PREVAIL.
3. DEMARCATION OF THE WORKS AREA SHALL BE DETERMINED ON SITE.
4. REFER TO HIGHWAYS DEPARTMENT STANDARD DRAWING NOS. H6121 AND H6122 FOR DETAILS OF CHAIN LINK FENCE.
5. REFER TO HIGHWAYS DEPARTMENT STANDARD DRAWING NO. H6121 FOR DETAILS OF GATE.
6. CHAIN LINK FENCE SHALL BE ERECTED ALONG THE WORKS AREA BOUNDARY. THE ALIGNMENT AND EXTENT OF CHAIN LINK FENCE SHOWN ARE INDICATIVE ONLY AND SHALL BE CONFIRMED BY THE SUPERVISING OFFICER.
7. THE LOCATION AND WIDTH OF GATE SHOWN ARE INDICATIVE ONLY AND SHALL BE CONFIRMED BY THE SUPERVISING OFFICER.
8. NO RIGHT OF ACCESS TO THE SEA FROM THE SITE AND FROM THE SEA TO THE SITE SHALL BE ALLOWED EXCEPT BETWEEN THE POINTS A AND B.
9. NO MANNED FACILITIES SHALL BE LOCATED WITHIN AREA X.
10. NO STRUCTURES SHALL BE ERECTED OTHER THAN SUCH STRUCTURES NOT EXCEEDING TWO STOREYS IN HEIGHT, WHICH ARE APPROVED BY THE DISTRICT LANDS OFFICER AS BEING APPROPRIATE FOR THE USE OF THE SITE AS A WORKS AREA.
11. THE TENTATIVE OCCUPATION PERIOD SHALL BE REFERRED TO EMPLOYER'S REQUIREMENTS PART 2 AND PART 14 SECTION 1 CLAUSE 1.45A.
12. THE WORKS AREAS SHOWN ON THIS DRAWING ARE TO BE SHARE-USED AMONG THE CONTRACTS OF TM-CLKL-RELATED CONTRACTS. THE AREAS HATCHED WITH ▨ ARE TENTATIVELY ALLOCATED FOR THE USE BY THIS CONTRACT.

LEGEND:

- AREA X
- WORKS AREA FOR THIS CONTRACT
- COMMON AREA (MAINTAINED UNDER CONTRACT NO. HY/2012/08) TO BE SHARE-USED WITH CONTRACT NO. HY/2012/08
- CHAIN LINK FENCE AND GATE (TO BE ERECTED AND MAINTAINED UNDER THIS CONTRACT)
- CHAIN LINK FENCE AND GATE (TO BE ERECTED AND MAINTAINED BY OTHERS)
- MTR PROTECTION BOUNDARY

SETTING OUT COORDINATES OF WORKS AREA WA23

| POINT | COORDINATES | |
|---|---|---|
| | EASTING | NORTHING |
| W23-C1 | 826385.78 | 824036.80 |
| W23-C2 | 826405.87 | 823806.07 |
| W23-C3 | 826344.18 | 823790.10 |
| W23-C4 | 826340.88 | 823801.06 |
| W23-C5 | 826321.68 | 823843.84 |
| W23-C6 | 826334.92 | 823992.47 |
| W23-C7 | 826332.72 | 824033.89 |

AECOM

PROJECT
TUEN MUN - CHEK LAP KOK LINK

CONTRACT TITLE
TUEN MUN - CHEK LAP KOK LINK - SOUTHERN CONNECTION VIADUCT SECTION

CLIENT
HIGHWAYS DEPARTMENT
Hong Kong - Zhuhai - Macao Bridge Hong Kong Project Management Office

CONSULTANT
AECOM Asia Company Ltd.
www.aecom.com

SUB-CONSULTANTS

ISSUE/REVISION

| VR | DATE | DESCRIPTION | CHK. |
|---|---|---|---|
| - | OCT. 12 | TENDER DRAWING | CWN |

STATUS

SCALE: A1 1 : 1000
DIMENSION UNIT: METRES

KEY PLAN

Figure 1.2i

PROJECT NO.: 60240249
CONTRACT NO.: HY/2012/07

SHEET TITLE
WORKS AREA AND HOARDING PLAN

SHEET 2 OF 2

SHEET NUMBER
60240249/C1/1052

Project Management Initials: Designer: PLCK Checked: SLYY Approved: CWN ISO A1 594mm x 841mm

Plot File by: LIUJ3 2012-10-24
PATH: P:\Projects\60240249\DRAWING\CONTRACT\C1\1000\C1_1052.dgn

This drawing has been prepared for the use of AECOM's client. It may not be used, modified, reproduced or relied upon by third parties, except as agreed by AECOM or as required by law. AECOM accepts no responsibility and disclaims any liability whatsoever, to any party that uses or relies on this drawing without AECOM's express written consent. 

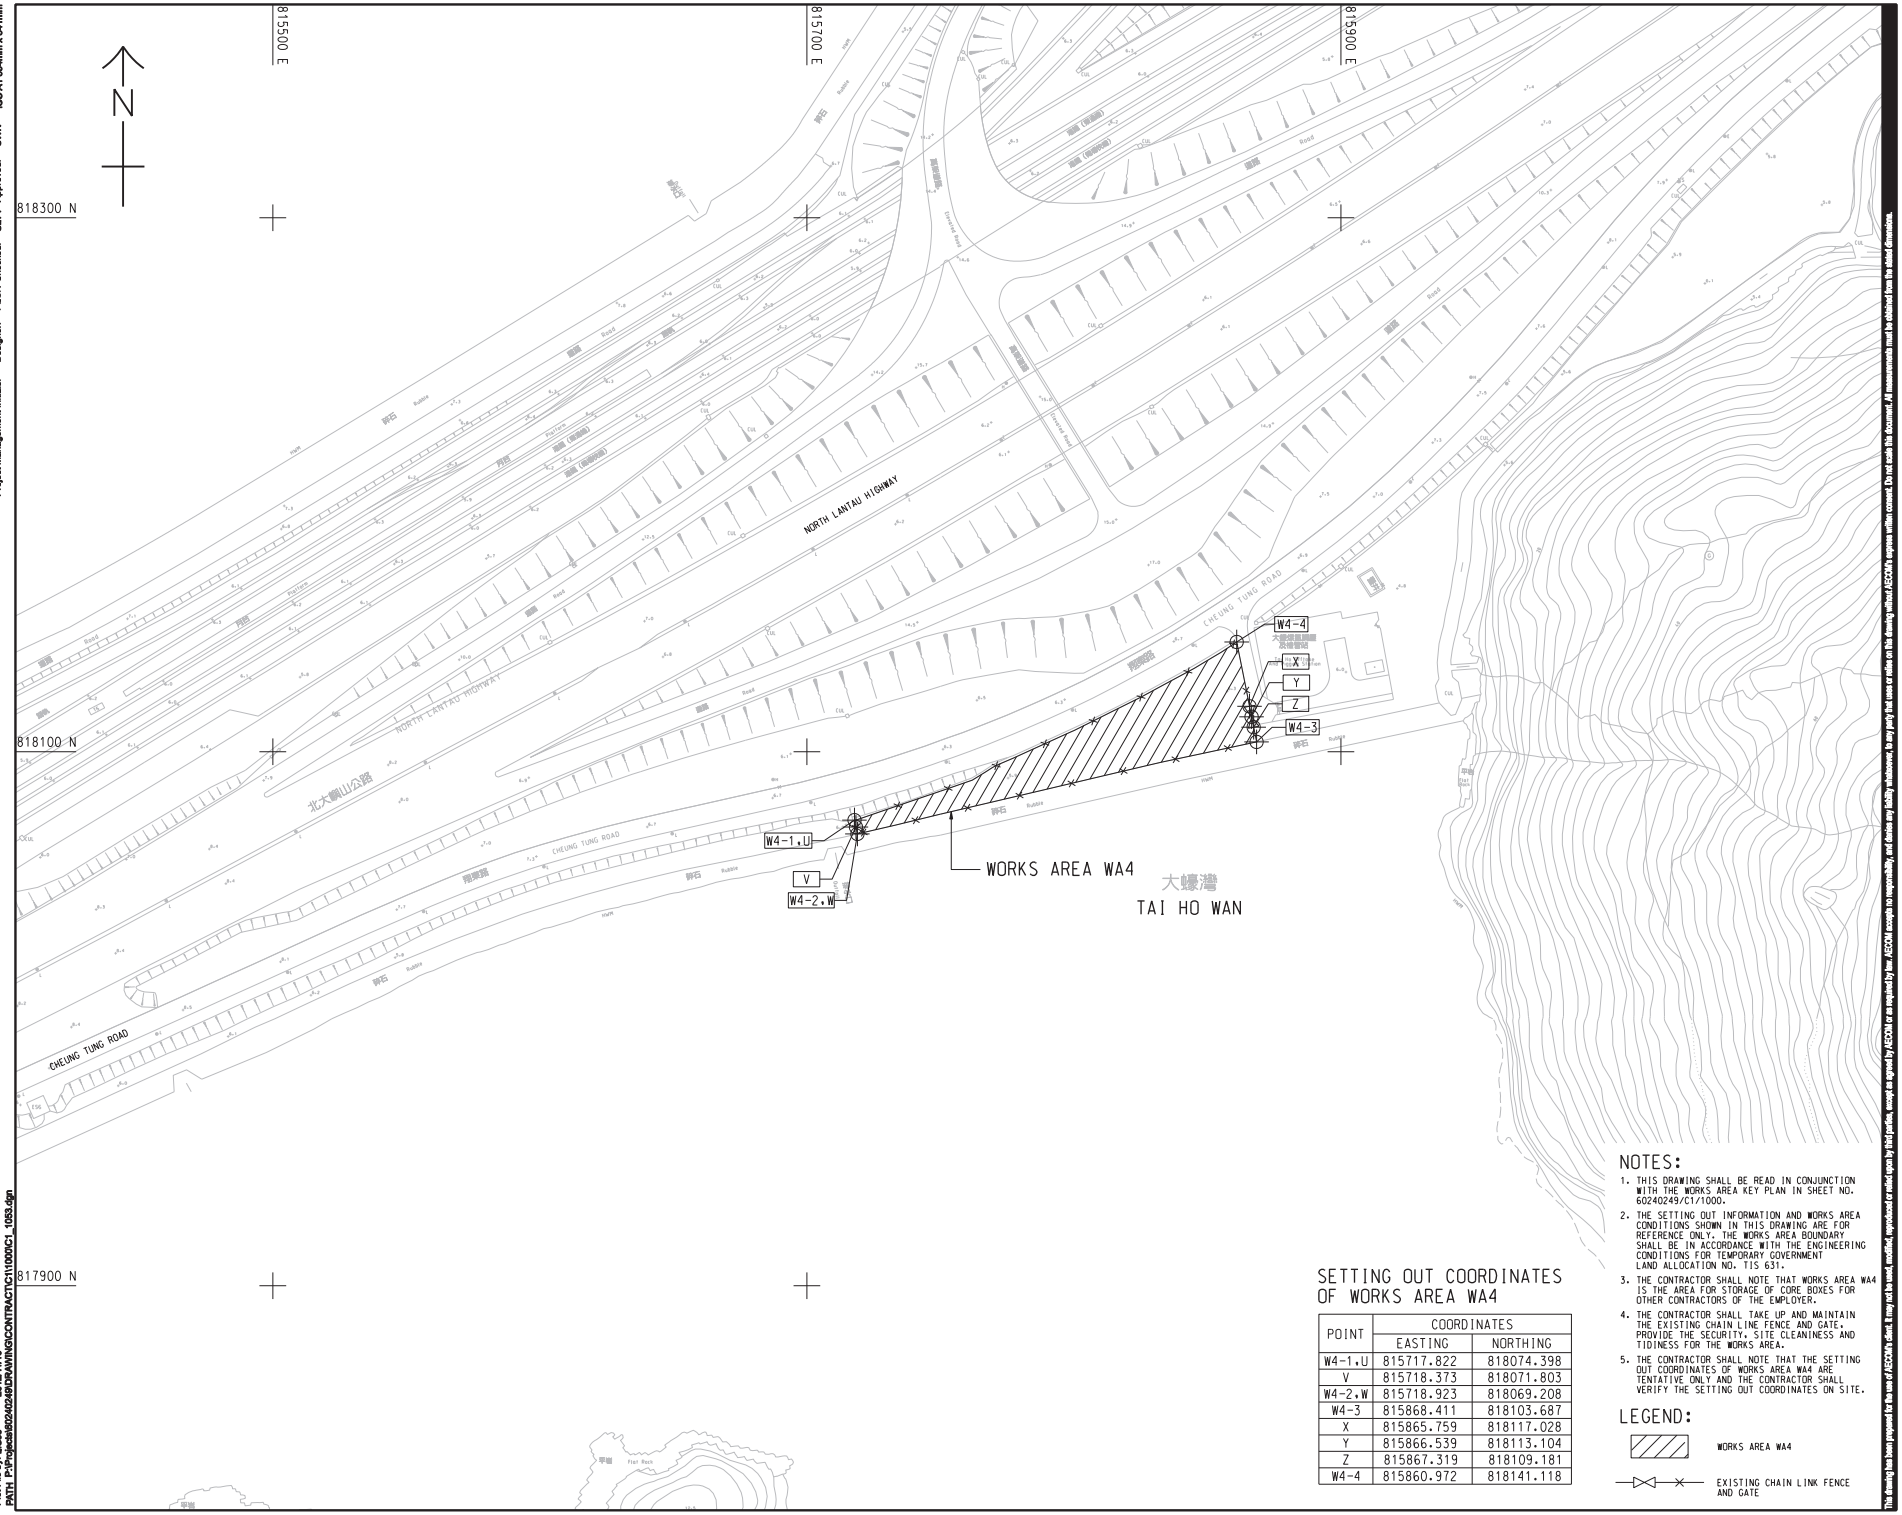


Project Management Initials: Designer: PLCK Checked: SLYY Approved: CWN ISO A1 594mm x 841mm

Plot File by: LIUJ3 2012/11/16
PATH: P:\Projects\60240249\DRAWING\CONTRACT\C1\1000\C1_1053.dgn

## SETTING OUT COORDINATES OF WORKS AREA WA4

| POINT | COORDINATES | |
|---|---|---|
| | EASTING | NORTHING |
| W4-1,U | 815717.822 | 818074.398 |
| V | 815718.373 | 818071.803 |
| W4-2,W | 815718.923 | 818069.208 |
| W4-3 | 815868.411 | 818103.687 |
| X | 815865.759 | 818117.028 |
| Y | 815866.539 | 818113.104 |
| Z | 815867.319 | 818109.181 |
| W4-4 | 815860.972 | 818141.118 |

## NOTES:

1. THIS DRAWING SHALL BE READ IN CONJUNCTION WITH THE WORKS AREA KEY PLAN IN SHEET NO. 60240249/C1/1000.
2. THE SETTING OUT INFORMATION AND WORKS AREA CONDITIONS SHOWN IN THIS DRAWING ARE FOR REFERENCE ONLY. THE WORKS AREA BOUNDARY SHALL BE IN ACCORDANCE WITH THE ENGINEERING CONDITIONS FOR TEMPORARY GOVERNMENT LAND ALLOCATION NO. TIS 631.
3. THE CONTRACTOR SHALL NOTE THAT WORKS AREA WA4 IS THE AREA FOR STORAGE OF CORE BOXES FOR OTHER CONTRACTORS OF THE EMPLOYER.
4. THE CONTRACTOR SHALL TAKE UP AND MAINTAIN THE EXISTING CHAIN LINE FENCE AND GATE. PROVIDE THE SECURITY, SITE CLEANINESS AND TIDINESS FOR THE WORKS AREA.
5. THE CONTRACTOR SHALL NOTE THAT THE SETTING OUT COORDINATES OF WORKS AREA WA4 ARE TENTATIVE ONLY AND THE CONTRACTOR SHALL VERIFY THE SETTING OUT COORDINATES ON SITE.

## LEGEND:

WORKS AREA WA4

EXISTING CHAIN LINK FENCE AND GATE

This drawing has been prepared for the use of AECOM's client. It may not be reused, modified, reproduced or relied upon by third parties, except as agreed by AECOM or as required by law. AECOM accepts no responsibility and disclaims any liability whatsoever, to any party that uses or relies on this drawing without AECOM's express written consent. Do not scale this document. If measurements must be obtained from the printed dimensions.

AECOM

PROJECT
TUEN MUN - CHEK LAP KOK LINK

CONTRACT TITLE
TUEN MUN - CHEK LAP KOK LINK - SOUTHERN CONNECTION VIADUCT SECTION

CLIENT
路政署 HIGHWAYS DEPARTMENT
港珠澳大橋香港工程管理處 Hong Kong - Zhuhai - Macao Bridge Hong Kong Project Management Office

CONSULTANT
AECOM Asia Company Ltd.
www.aecom.com

SUB-CONSULTANTS

# Figure 1.2j

ISSUE/REVISION

| VR | DATE | DESCRIPTION | CHK. |
|---|---|---|---|
| - | NOV. 12 | TENDER ADDENDUM NO. 1 | CWN |

STATUS

SCALE: A1 1 : 1000
DIMENSION UNIT: METRES

KEY PLAN

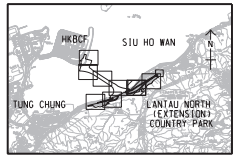


PROJECT NO.: 60240249
CONTRACT NO.: HY/2012/07

SHEET TITLE
WORKS AREA WA4

SHEET NUMBER
60240249/C1/1053

DO NOT SCALE DRAWING. CHECK ALL DIMENSIONS ON SITE.

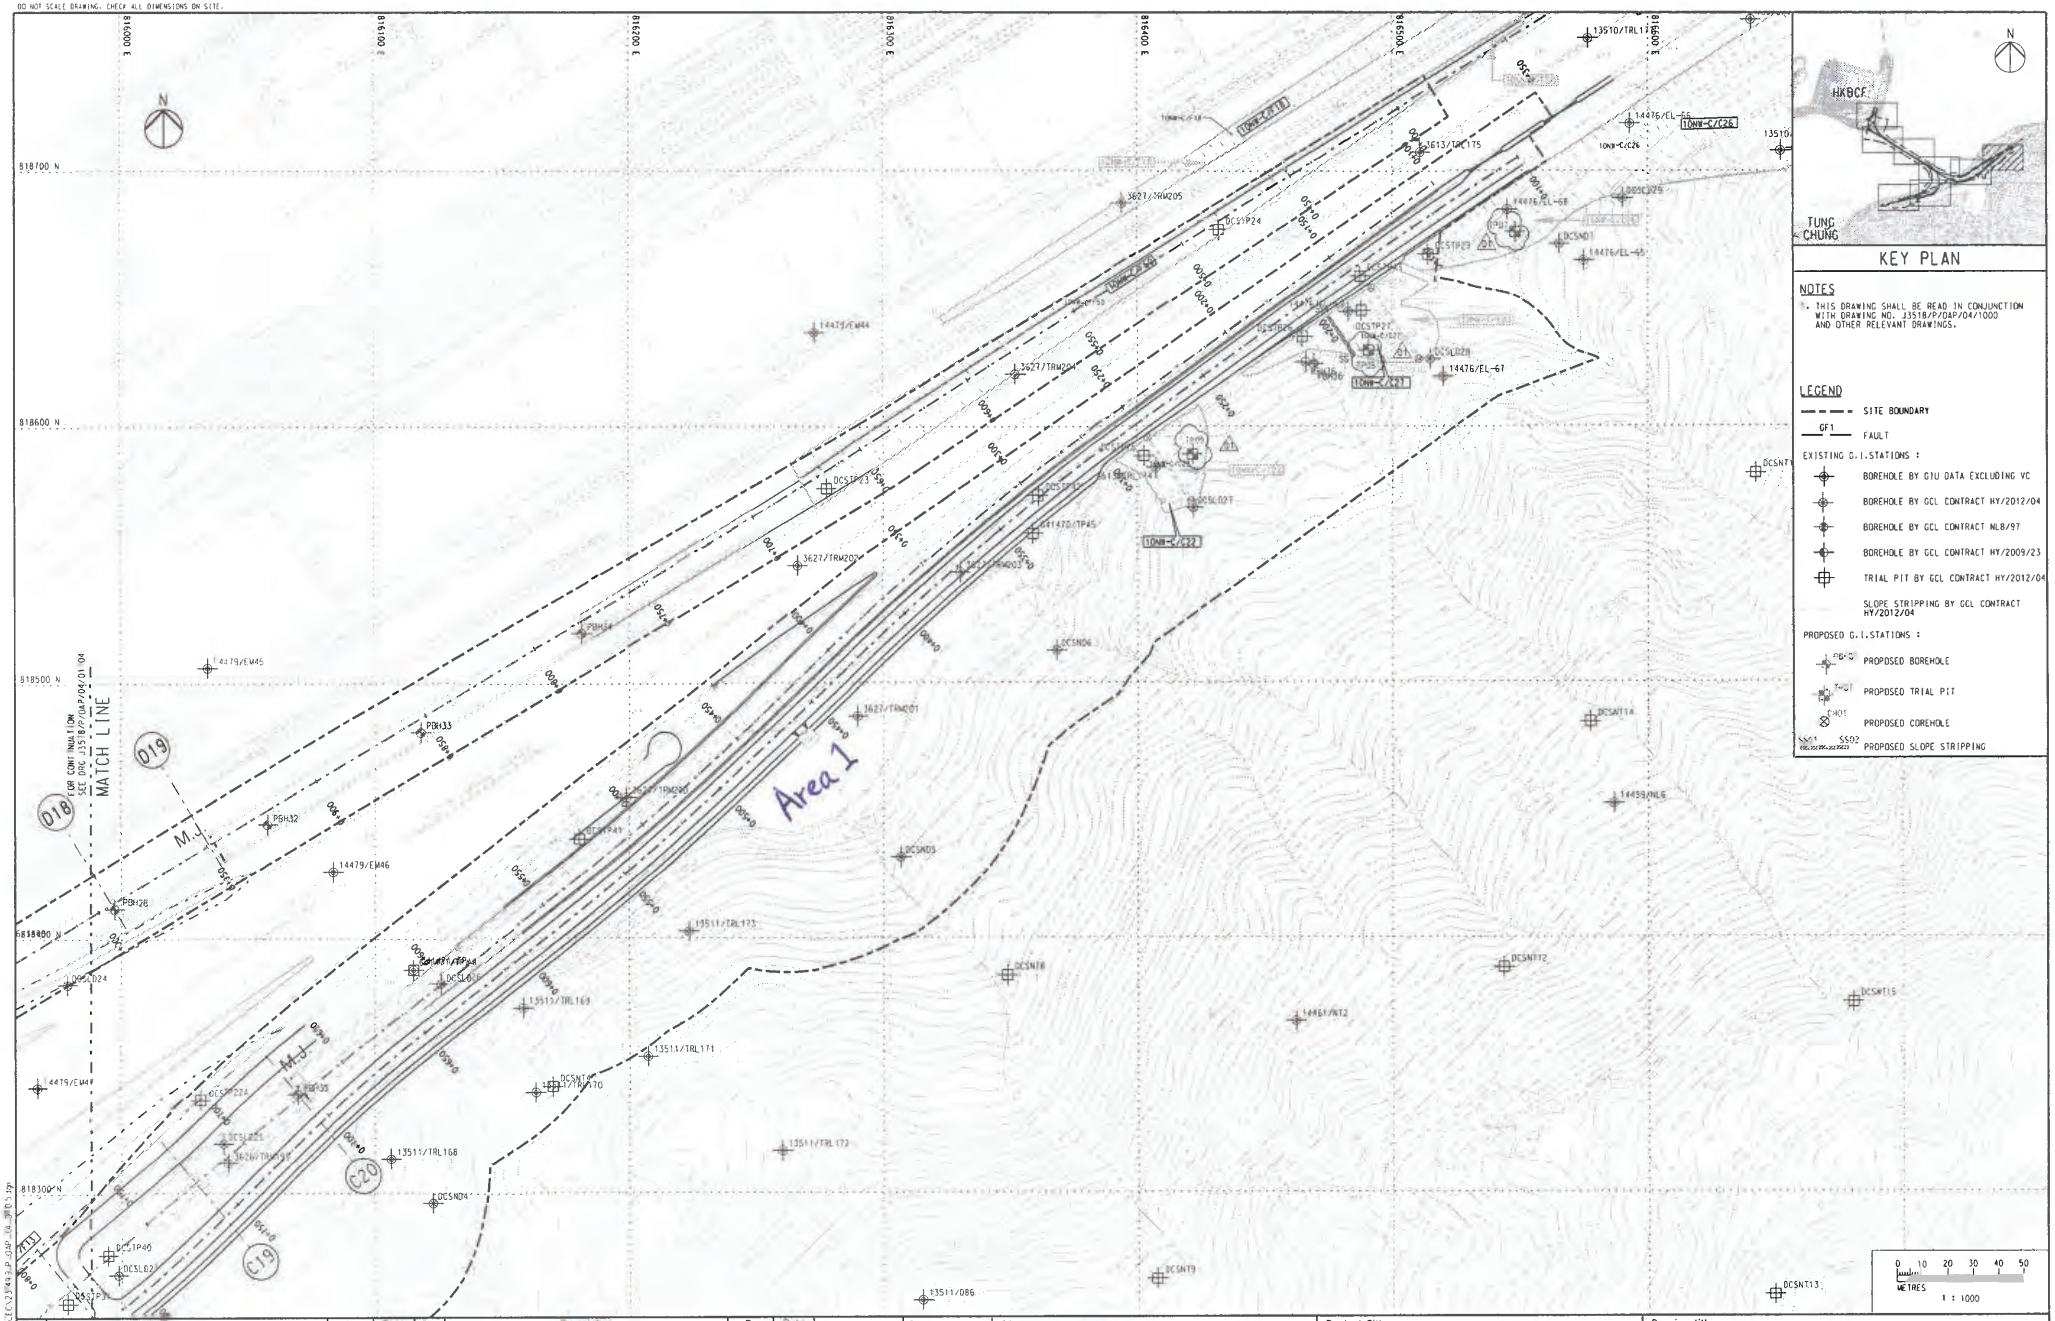





KEY PLAN

NOTES

1. THIS DRAWING SHALL BE READ IN CONJUNCTION WITH DRAWING NO. J3518/P/OAP/04/1000 AND OTHER RELEVANT DRAWINGS.

LEGEND

- SITE BOUNDARY
- GF1 FAULT

EXISTING G.I.STATIONS :

- BOREHOLE BY GIU DATA EXCLUDING VC
- BOREHOLE BY GCL CONTRACT HY/2012/04
- BOREHOLE BY GCL CONTRACT NL8/97
- BOREHOLE BY GCL CONTRACT HY/2009/23
- TRIAL PIT BY GCL CONTRACT HY/2012/04
- SLOPE STRIPPING BY GCL CONTRACT HY/2012/04

PROPOSED G.I.STATIONS :

- PBH01 PROPOSED BOREHOLE
- TP01 PROPOSED TRIAL PIT
- CH01 PROPOSED COREHOLE
- SS01 SS02 PROPOSED SLOPE STRIPPING

| Rev. | Description | By | Date | Rev. | Description | By | Date |
|---|---|---|---|---|---|---|---|
| A | [illegible] | RL | 07/13 | | | | |
| B | [illegible] | RL | 07/13 | | | | |
| C | [illegible] | RL | 09/13 | | | | |
| D1 | ETA INTERNAL REVIEW | RL | 10/13 | | | | |

Drawn: RL | Date: 07/13
Checked: DS | Approved: DOP
Scale: 1:1000 @ A1 / 1:2000 @ A3

Client: 路政署 HIGHWAYS DEPARTMENT 港珠澳大橋香港工程管理處 Hong Kong - Zhuhai - Macao Bridge Hong Kong Project Management Office

Project Title: Contract No. HY/2012/07 Tuen Mun - Chek Lap Kok Link Southern Connection Viaduct Section

Supervising Officer: AECOM | Contractor: Gammon | Originator: ARUP

Drawing title: **Figure 1.2k**

Drawing no. J3518/P/OAP/04/01105 | Rev. D1

DO NOT SCALE DRAWING. CHECK ALL DIMENSIONS ON SITE.

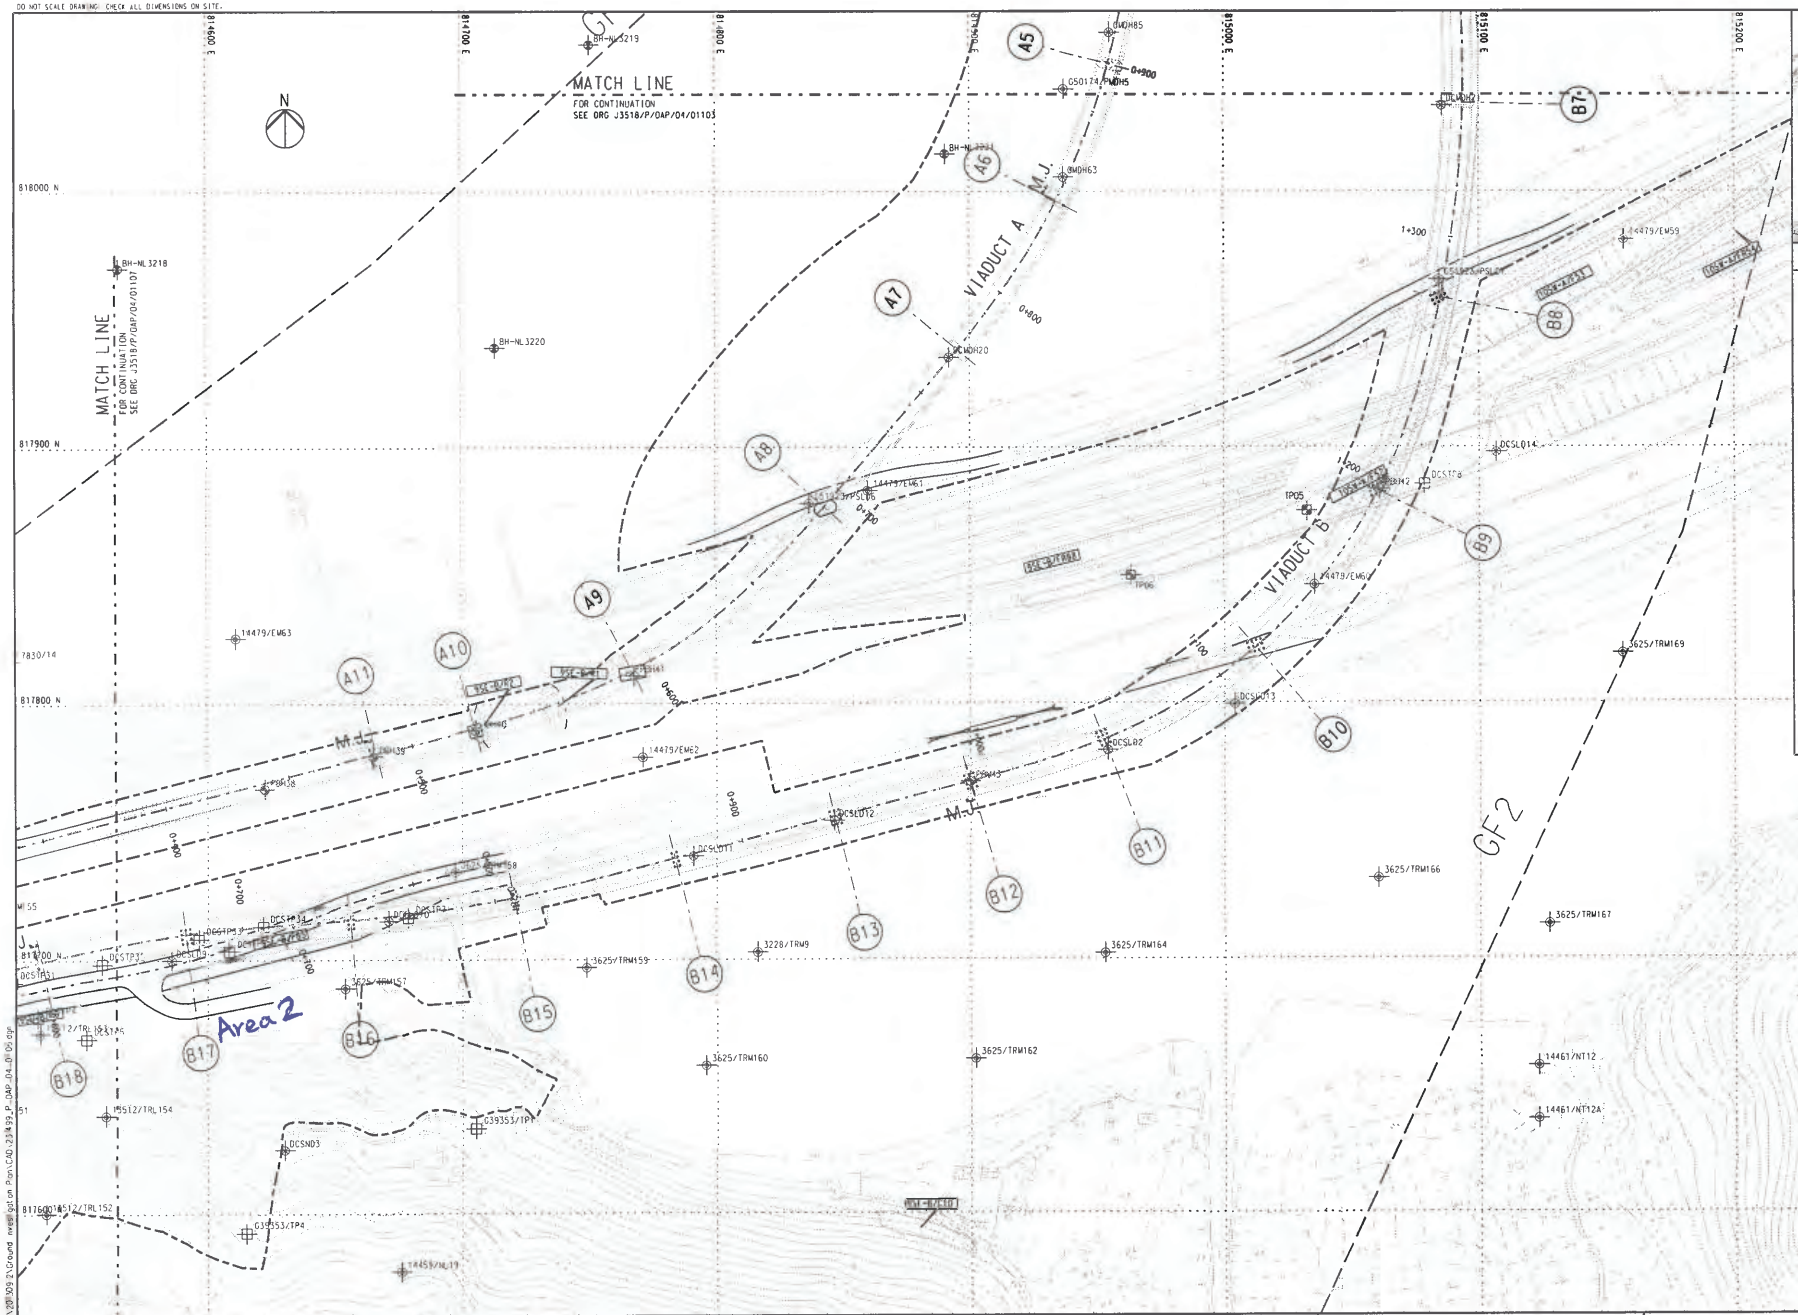


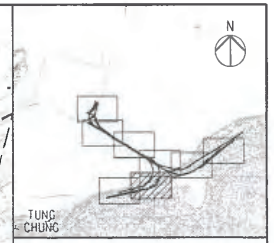


KEY PLAN

NOTES

1. THIS DRAWING SHALL BE READ IN CONJUNCTION WITH DRAWING NO. J3518/P/OAP/04/1000 AND OTHER RELEVANT DRAWINGS.

LEGEND

- SITE BOUNDARY
- GF1 FAULT

EXISTING G.I.STATIONS :

- BOREHOLE BY GIU DATA EXCLUDING VC
- BOREHOLE BY GCL CONTRACT HY/2012/04
- BOREHOLE BY GCL CONTRACT NL8/97
- BOREHOLE BY GCL CONTRACT HY/2009/23
- TRIAL PIT BY GCL CONTRACT HY/2012/04
- SLOPE STRIPPING BY GCL CONTRACT HY/2012/04

PROPOSED G.I.STATIONS :

- PB-01 PROPOSED BOREHOLE
- TP01 PROPOSED TRIAL PIT
- CH01 PROPOSED COREHOLE
- SS01 SS02 PROPOSED SLOPE STRIPPING

0 10 20 30 40 50
METRES
1 : 1000

| Rev | Description | By | Date | Rev | Description | By | Date |
|---|---|---|---|---|---|---|---|
| A | SUBMISSION | RC | 07/13 | | | | |
| B | SUBMISSION | RC | 07/13 | | | | |
| C | SUBMISSION | RC | 09/13 | | | | |

| Drawn | Date |
|---|---|
| RL | 07/13 |
| Checked | Approved |
| DS | DOP |
| Scale | |
| 1:1000 @ A1 / 1:2000 @ A3 | |

Client: 路政署 HIGHWAYS DEPARTMENT 港珠澳大橋香港工程管理處 Hong Kong - Zhuhai - Macao Bridge Hong Kong Project Management Office

Project Title: Contract No. HY/2012/07 Tuen Mun - Chek Lap Kok Link Southern Connection Viaduct Section

Supervising Officer: AECOM

Contractor: Gammon

Originator: ARUP

Drawing title

# Figure 1.2I

Drawing no. J3518/P/OAP/04/01106 Rev C

Printed by: 12/9/2013
Filename: J:\23499\PECOPD\20309\2\Ground investigation Plan\CAD\23499_P_OAP_04_01106.dgn